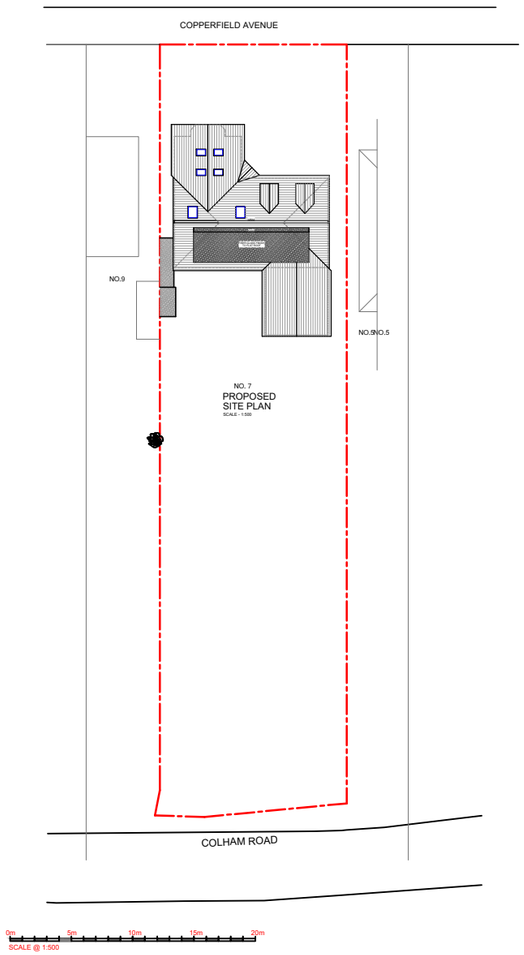

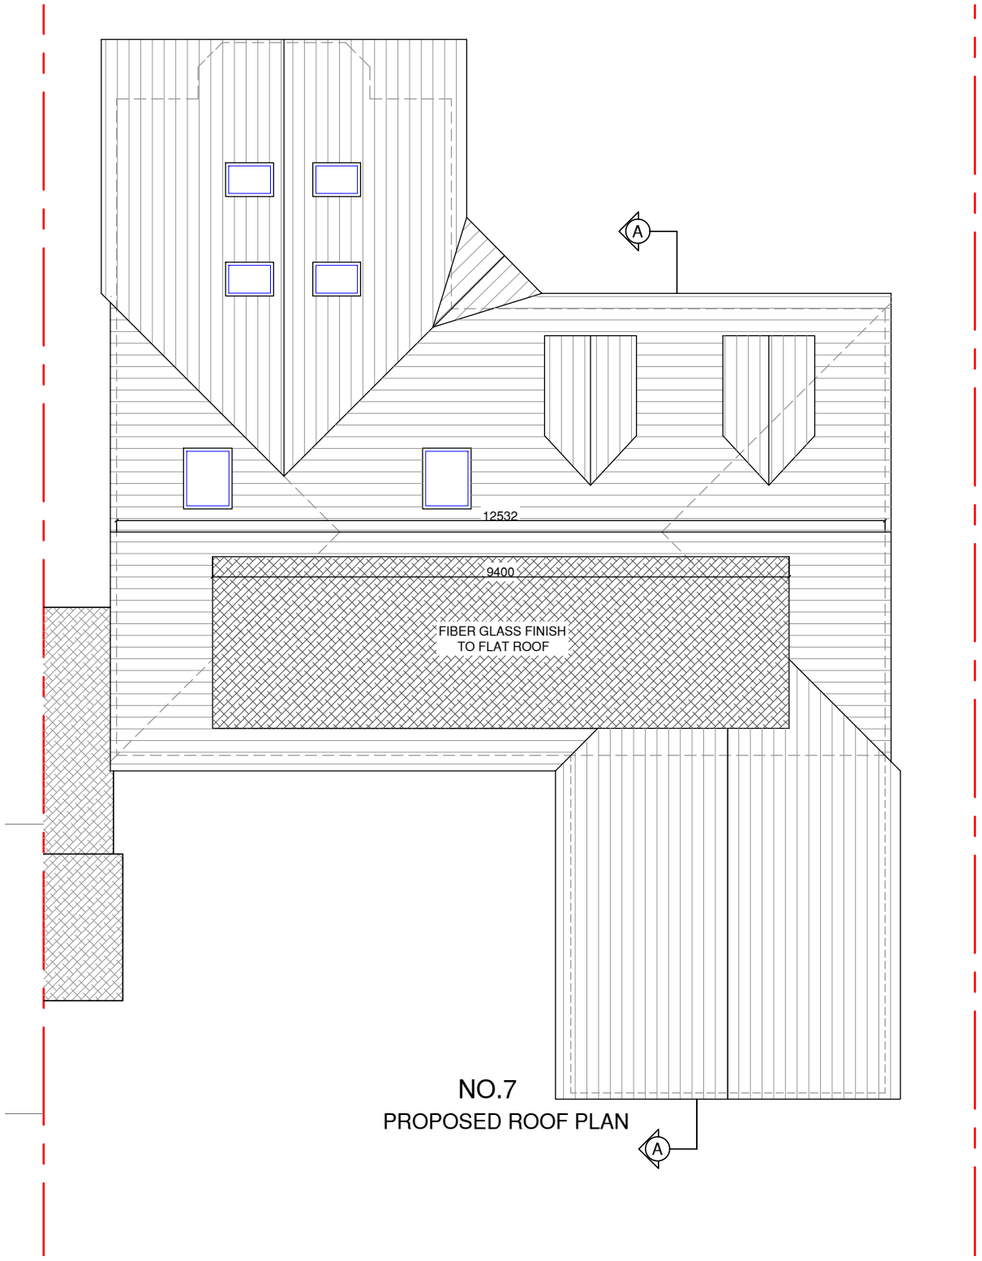

NO.7
PROPOSED ROOF PLAN

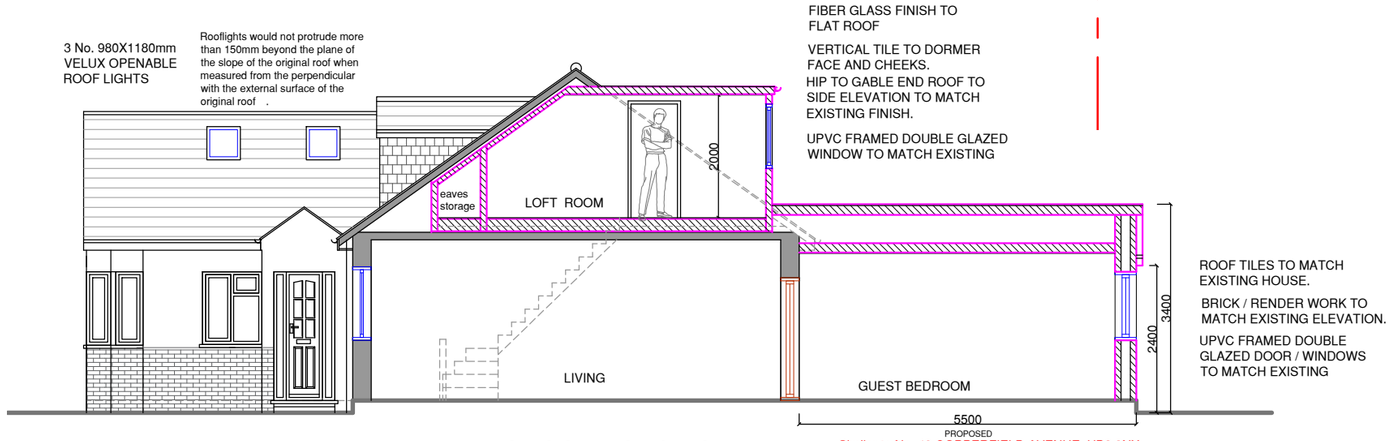

PROPOSED SECTION A-A

Similar to No. 49 COPPERFIELD AVENUE, UB8 3NX.
Approved Ref : 16451/APP/2023/1484 has approx. 5.5m rear extension.

0m 1m 2m 3m 4m 5m
SCALE @ 1:100

NOTES :

A	AUGUST 2024	PLANNING AMENDMENT
	Date	Revisions

SJR DESIGN LTD.
(ARCHITECTURAL DESIGN & CONSULTANT)

Client MR. & MRS. SUMAN SHRESTHA

Job Title

7 COPPERFIELD AVENUE
UXBRIGE
UB8 3NU

Drawing Title

PROPOSED SITE ROOF PLANS AND SECTION

Scale: 1 : 100 / 500 (A3)
Date: MAY 2024
Checked by: Drawn by: RS

Drg No. TP/645/05
Rev. A