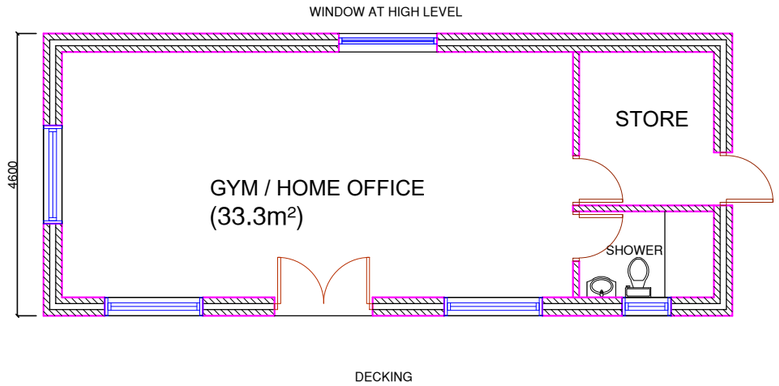

PROPOSED OUTBUILDING
FLOOR PLAN

PROPOSED OUTBUILDING
ROOF PLAN

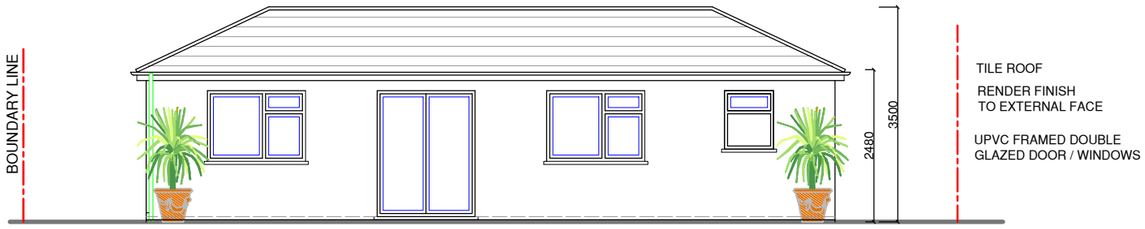

PROPOSED FRONT ELEVATION

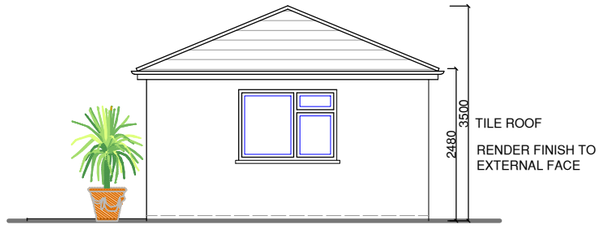

PROPOSED SIDE ELEVATION

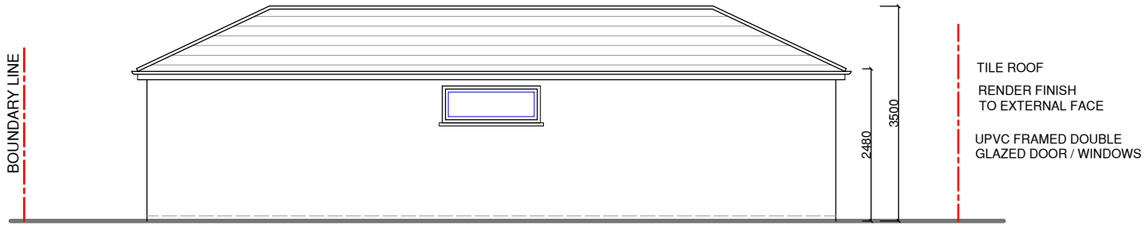

PROPOSED REAR ELEVATION

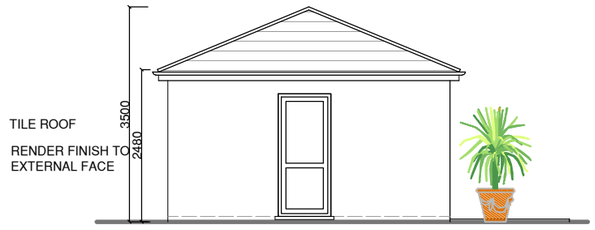

PROPOSED SIDE ELEVATION

0m 1m 2m 3m 4m 5m
SCALE @ 1:100

NOTES :

Date	Revisions

SJR DESIGN LTD.
(ARCHITECTURAL DESIGN & CONSULTANT)

Client MR. & MRS. SUMAN SHRESTHA

Job Title

7 COPPERFIELD AVENUE
UXBRIGE
UB8 3NU

Drawing Title

PROPOSED FLOOR PLANS
AND ELEVATIONS
(OUTBUILDING)

Scale: 1 : 100 (A3)
Date: FEBRUARY 2024
Checked by: Drawn by: RS

Drg No. TP/645/OUT02
Rev.