



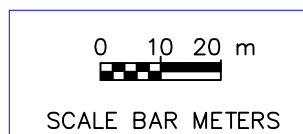

SITE LOCATION PLAN
AREA 2 HA
SCALE: 1:1250 on A4

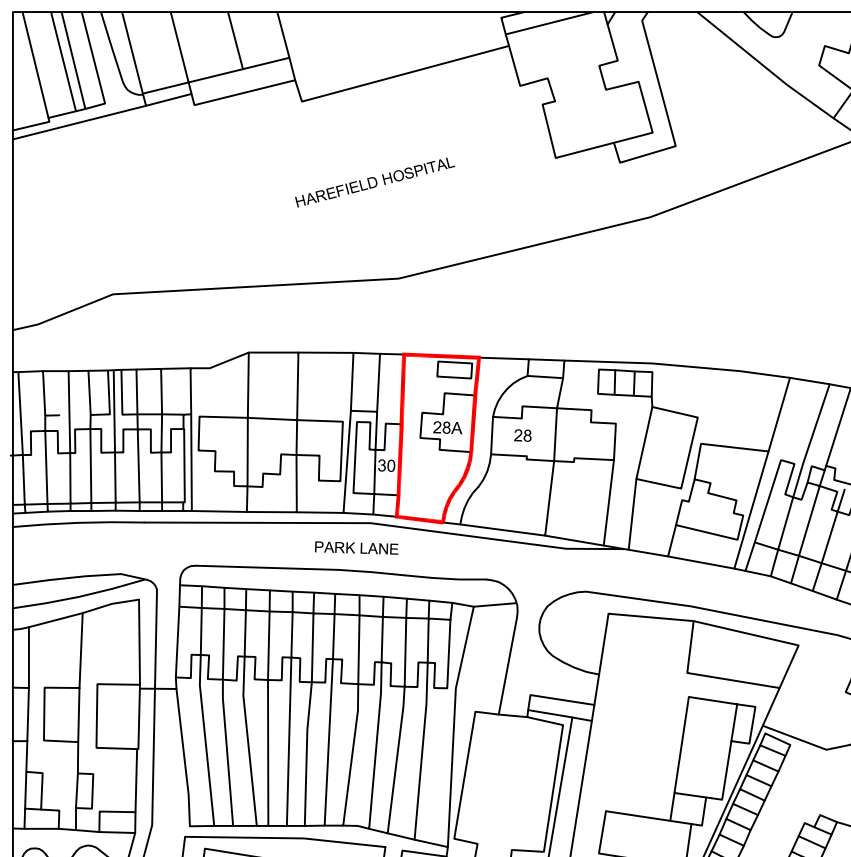

Supplied by Streetwise Maps Ltd
www.streetwise.net
Licence No: 100047474
19:36:34 19/12/2017



PROPERTY ADDRESS:

28 A , Park Lane
UB9 6BJ, Harefield

TITLE:

Location Plan

SCALE:

1:1250 (A4)

DRAWING No:

28 PL Hrf

DATE:

20/04/2018

DRAWN BY:

A.G.