




Supplied by Streetwise Maps Ltd
www.streetwise.net
Licence No: 100047474

NOTE :

 Proposed new
Detached Dweling House

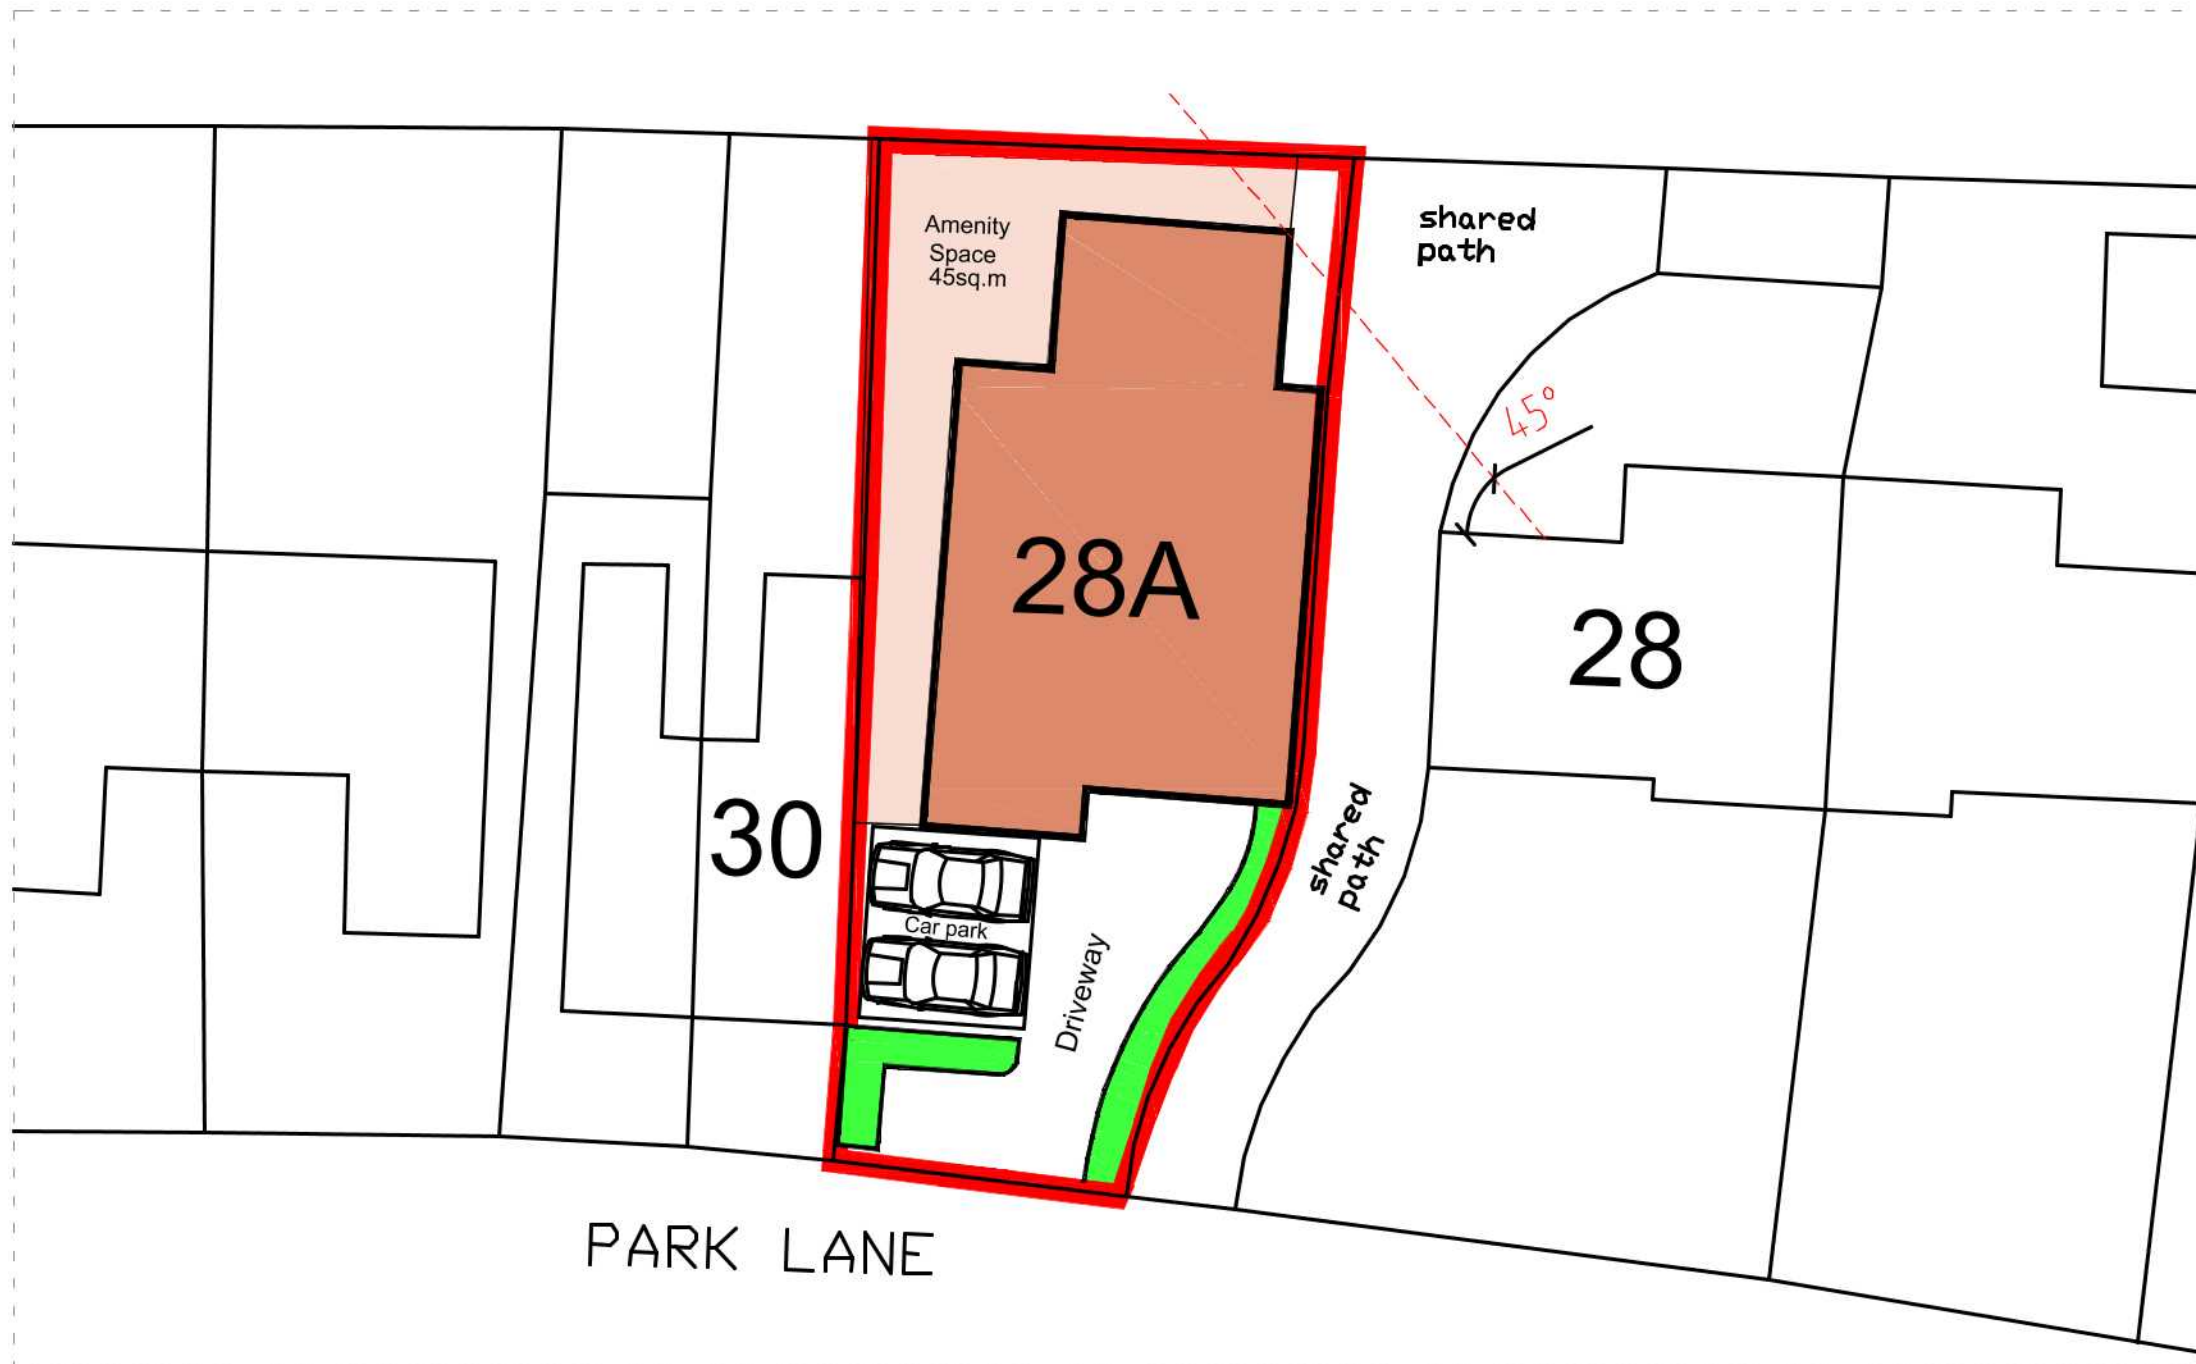

SCALE BAR (1:200 @ A3)

 Site

PROPERTY ADDRESS:
28A ,PARK LANE
UB9 6BJ, HAREFIELD

TITLE:
BLOCK PLAN

SCALE:
1:200 (A3)

DRAWING No:
28 PL Hrf

DATE:
15/12/2020

DRAWN BY:
A.G.

PROPOSED BLOCK PLAN
@ SCALE 1 : 200 @ A3