


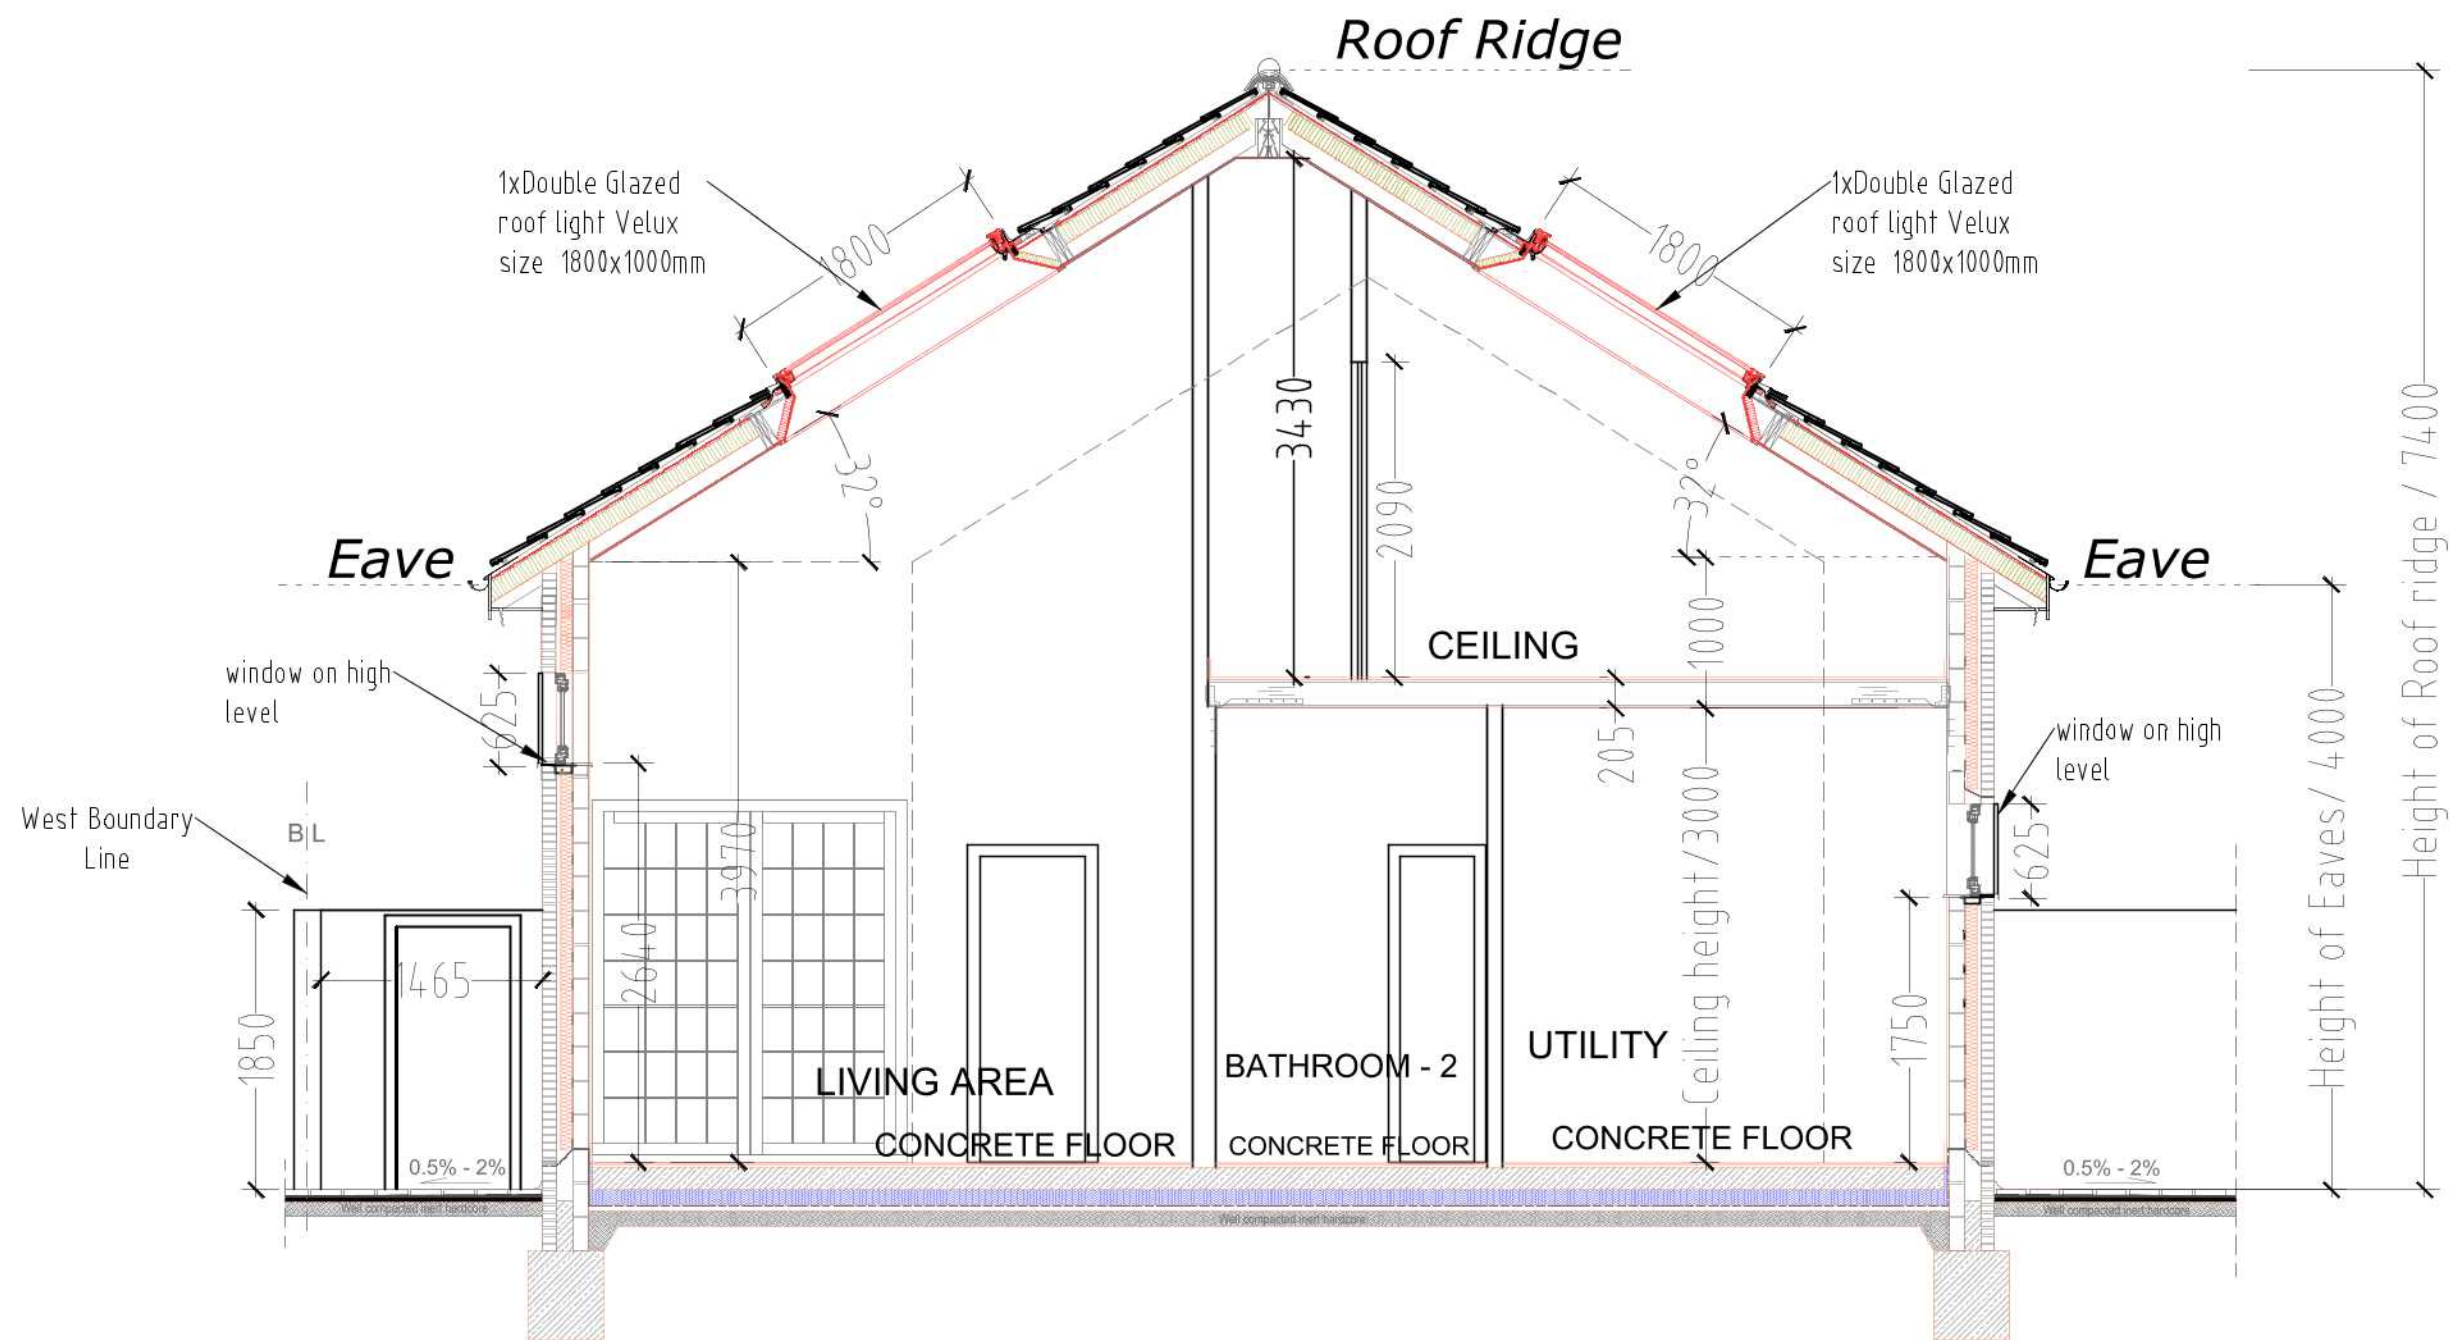

PROPOSED SECTION A - A
SCALE 1:50 @ A3



AIS Design

07412482248

NOTES

The contractors are to check all the dimensions, levels, drain runs and general condition of the site before works commence.

All works are to be carried out in accordance with current Building Regulations, British Standards, Code of Practice and Local Authority Requirements. Do not scale of from this drawing.

Project:
28A Park Lane
UB9 6BJ , Harefield

Title:
PROPOSED SECTION A-A

Date: December 20' Scale: 1:50 @ A3

Dwg. No. **PL.28A.PR.S4**

Rev: **A**