


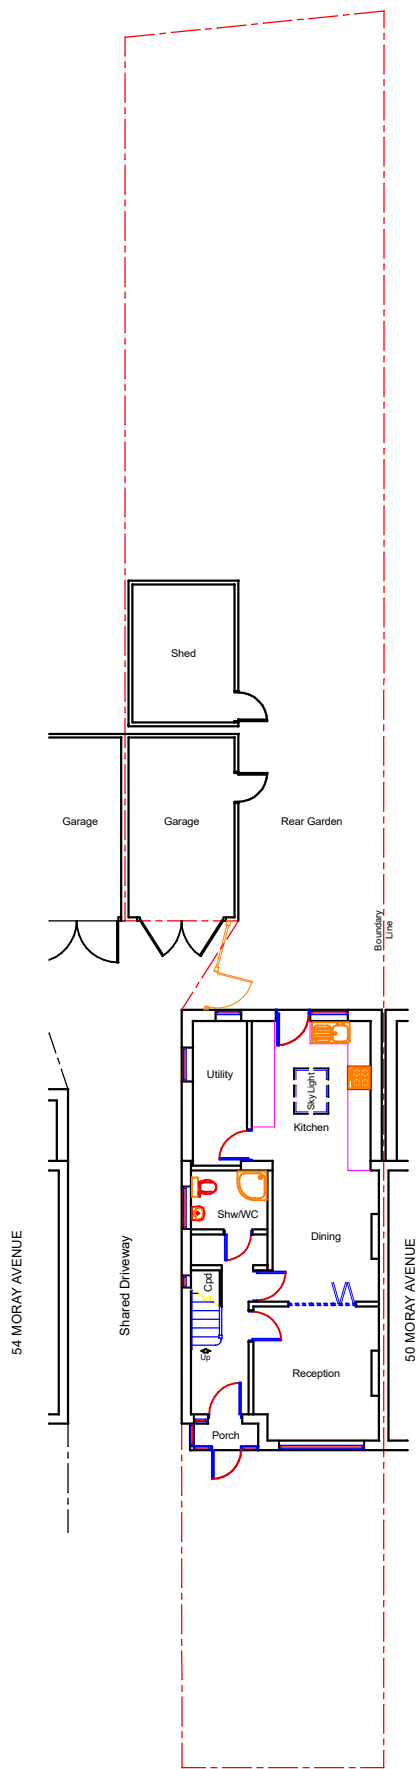


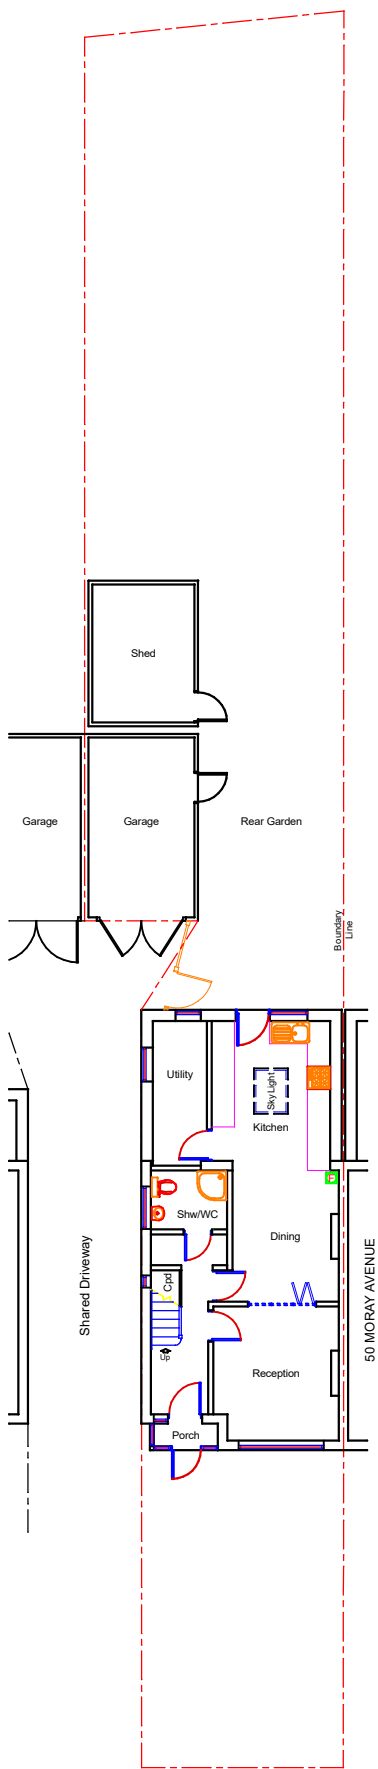

Existing Block Plan

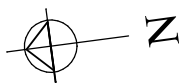

Proposed Block Plan

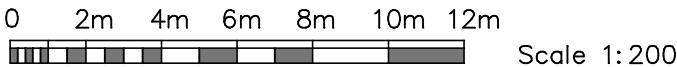

|                                               |                    |                                                         |                         |               |
|-----------------------------------------------|--------------------|---------------------------------------------------------|-------------------------|---------------|
| Client<br>MRS MINI RAGHAVAN.                  |                    | Site<br>52 MORAY AVENUE, HAYES,<br>HILLINGDON, UB3 2AX. |                         |               |
| Project<br>PART TWO STOREY REAR<br>EXTENSION. |                    | Title<br>EXISTING AND PROPOSED<br>BLOCK PLANS.          |                         |               |
| Scale<br>1:100 @ A3                           | Date<br>13/09/2026 | Drawn by<br>SSC                                         | Drg. No<br>52MORAY/PA/5 | Revision<br>0 |