For 4,5 & 6 Elm Close: No part of the patio is higher than 0.3m above natural ground level at any given point

Potential car space for EV charging
Installation of charging point in accordance with the IET Code of Practice for EV charging.

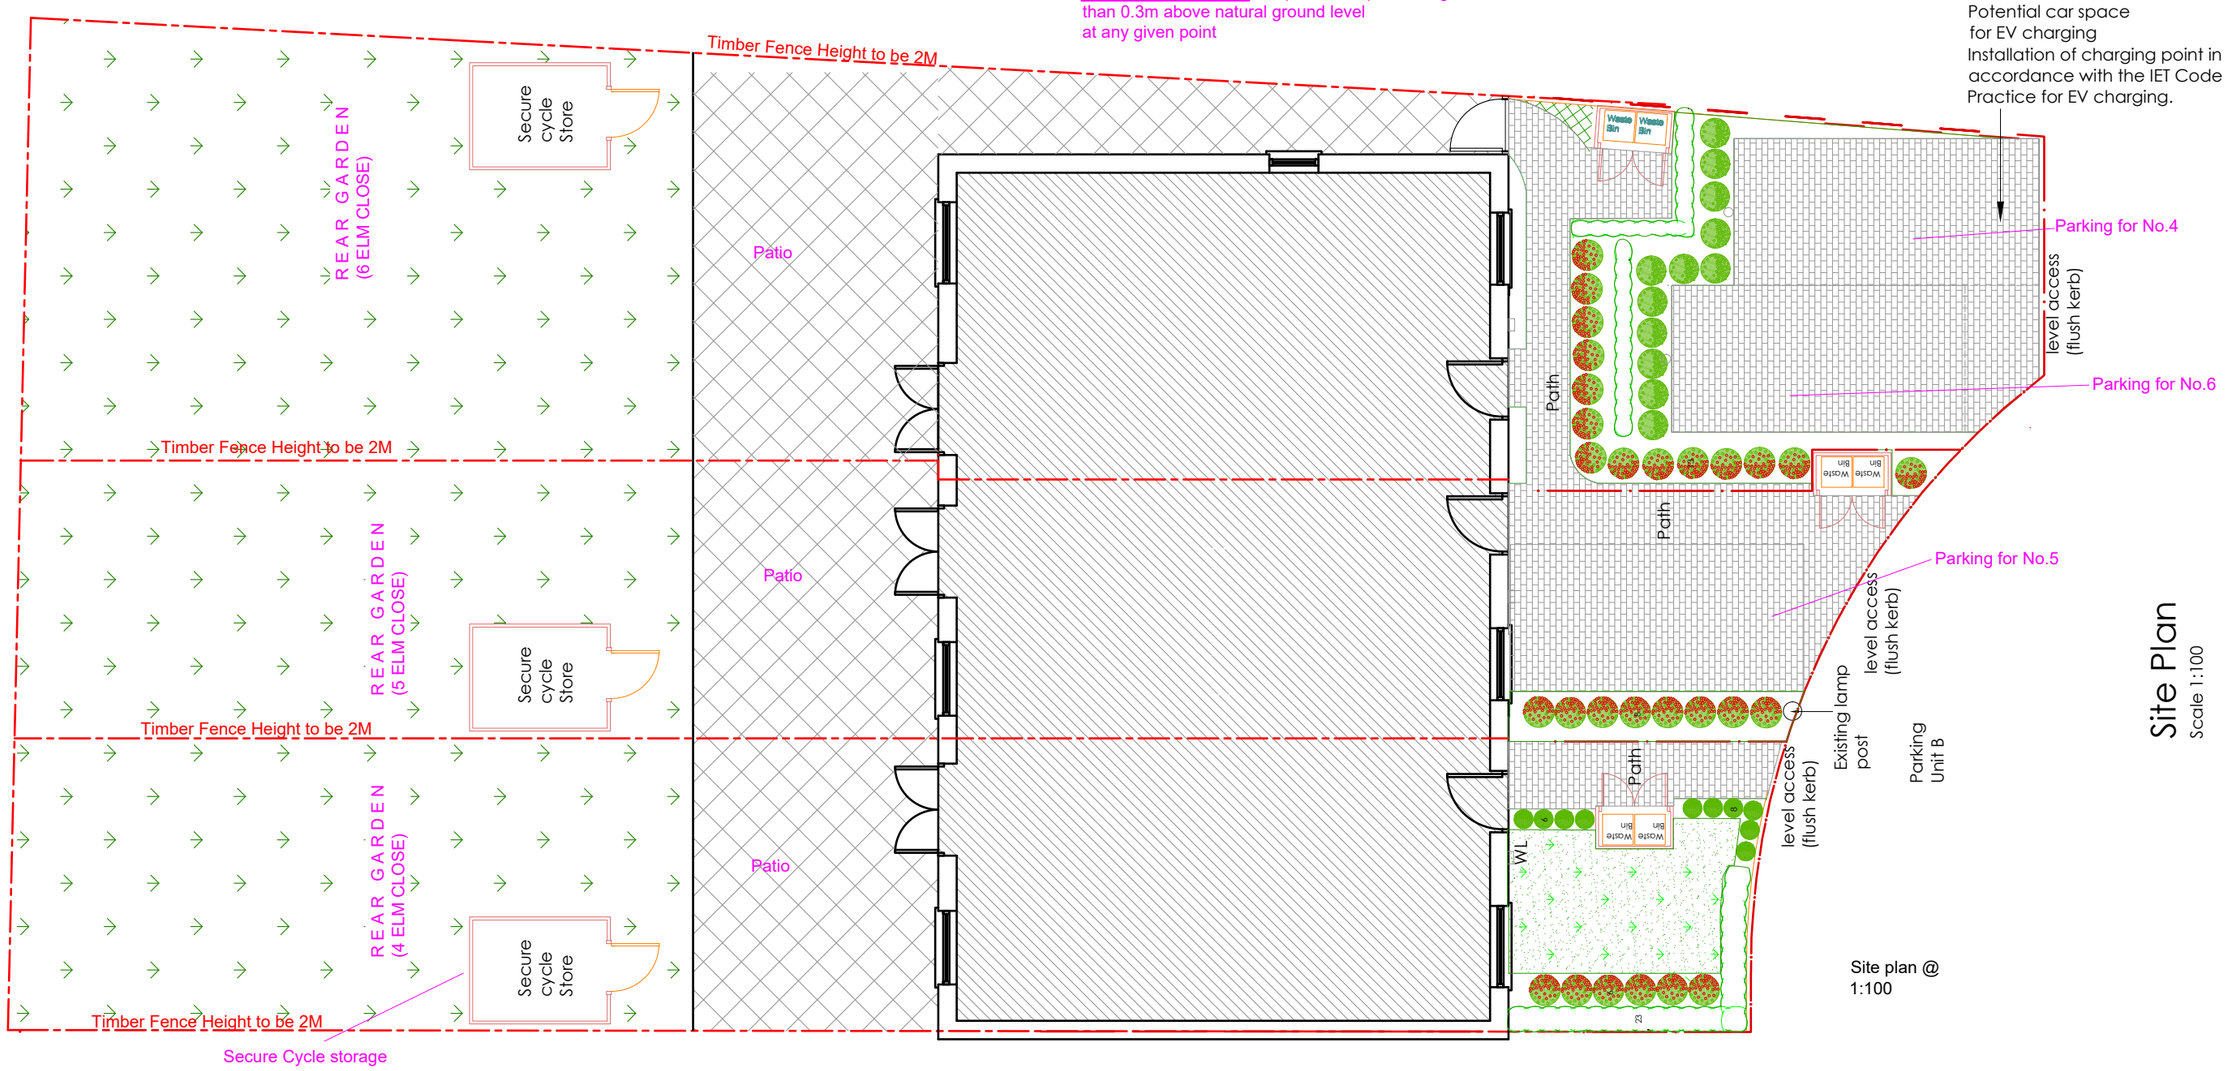


Site Plan
Scale 1:100

Site plan @ 1:100

Secure cycle store

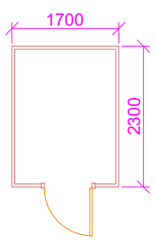


Timber Shed: Painted to colour match with the timber boundary Fence

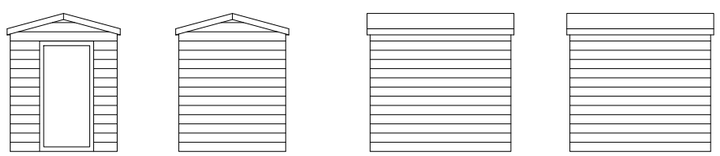

Front View | Rear View | Side View | Side View

| **Proposed Development:** | **Site Address:** | Revisions: | **Drawing Description:** | Scale: 1:500, 1:1250, 1:100 | ART CONSULTANTS (UK) LTD |
|---|---|---|---|---|---|
| Non-Material Amendment for Site plan | 4,5,6 Elm Close<br>Hayes<br>UB3 2JN | Rev / Date / Description<br>A / 25/05/2022 | Non-Material Amendment to site plan<br>**Drawing No:**<br>ART/2022/4EC/NMA1 Rev B | Paper Size: A3<br>Sheet No: 1 of 2 | 113 LONG LANE<br>STANWELL<br>TW19 7AL<br>M:07960071377<br>E: ARTCONSULTANTSUK@GMAIL.COM |

1:500 (0, 5, 10, 15, 20M)
1:100 (0, 1, 2, 3, 4, 5M)
1:1250 (0, 25, 50M)