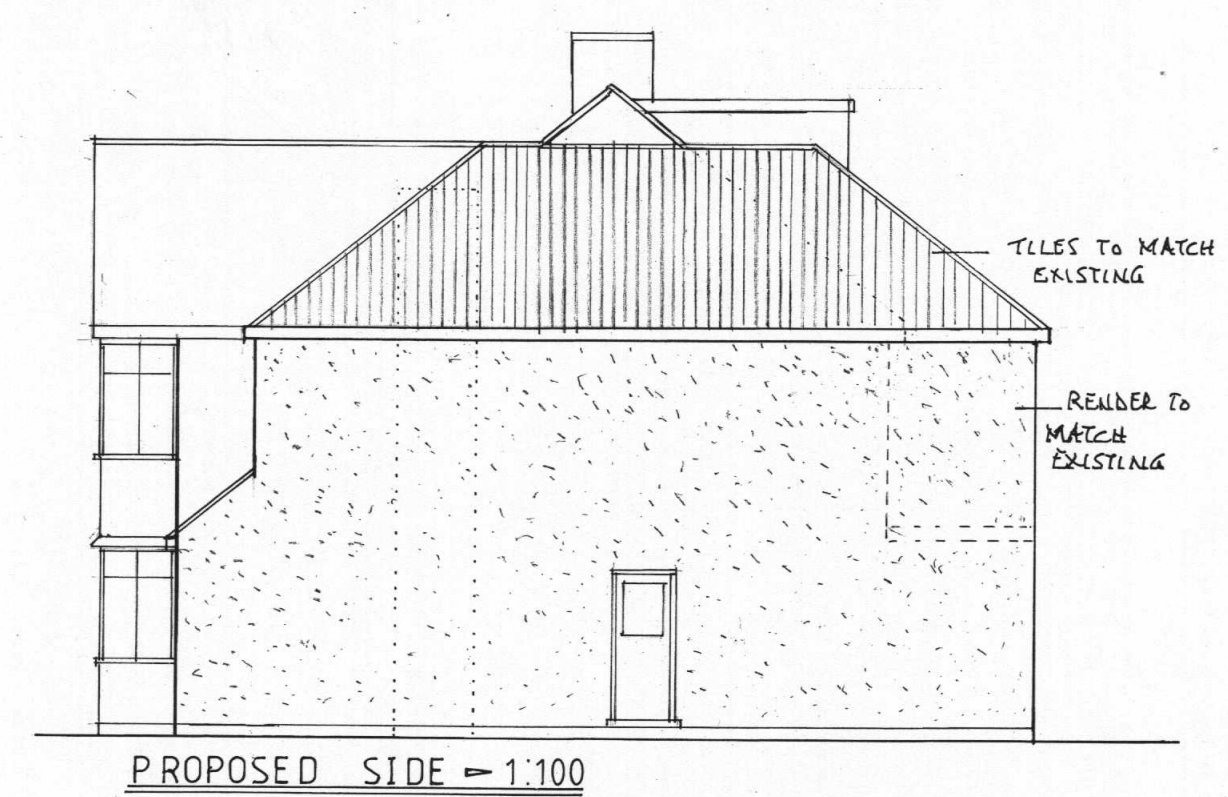
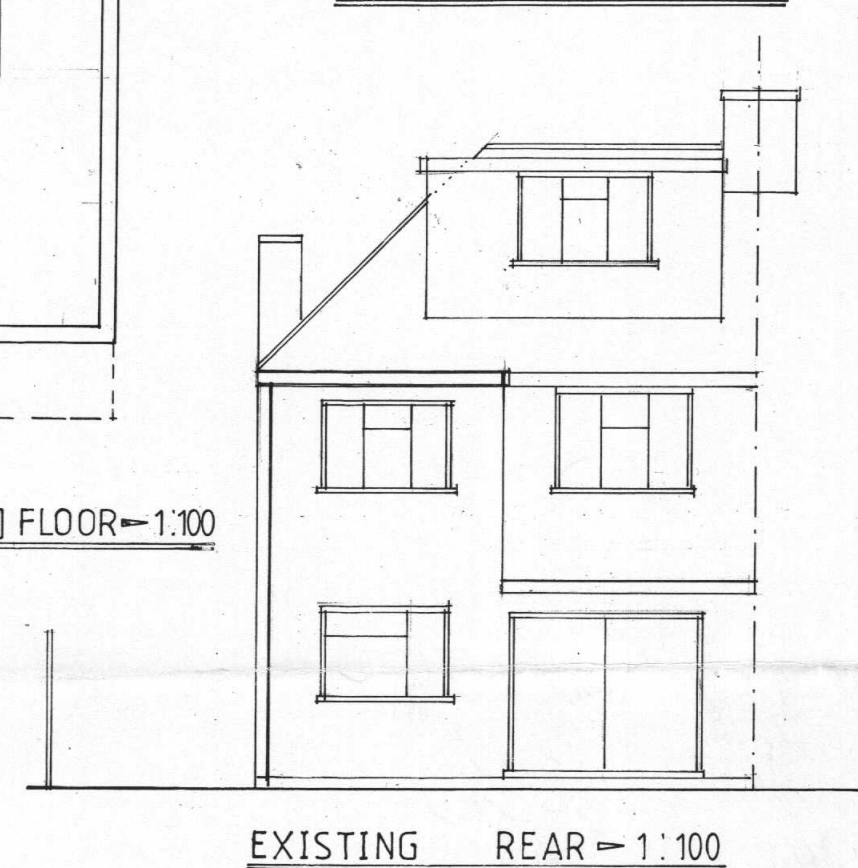
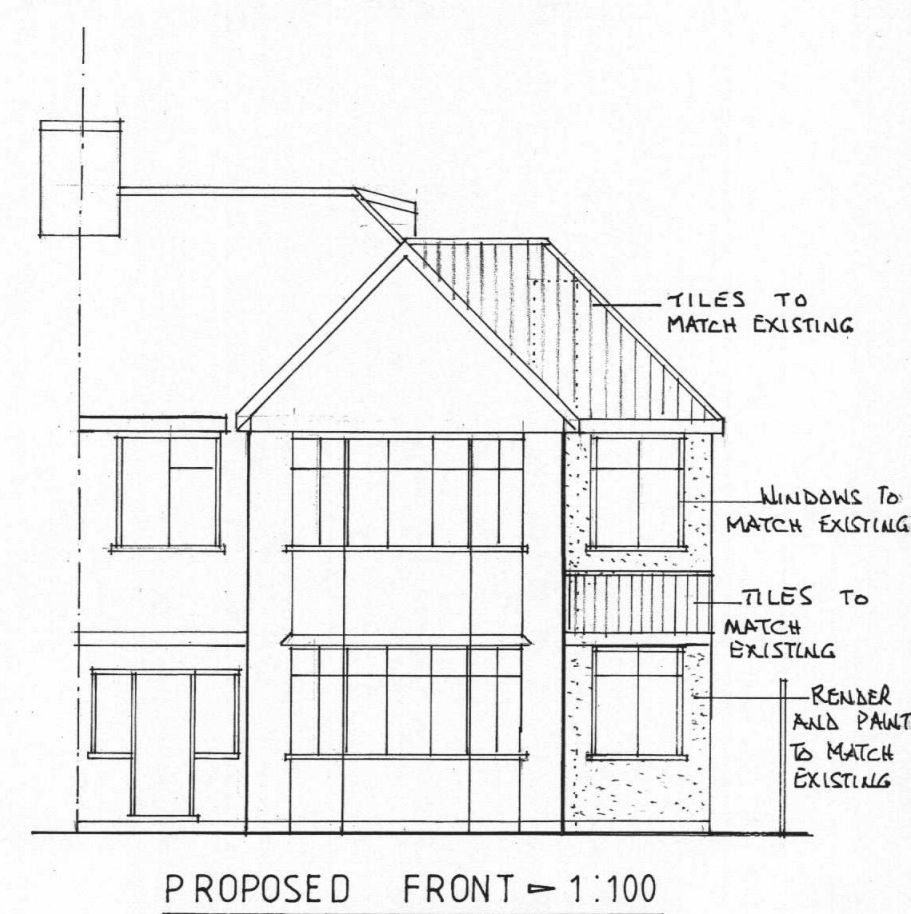
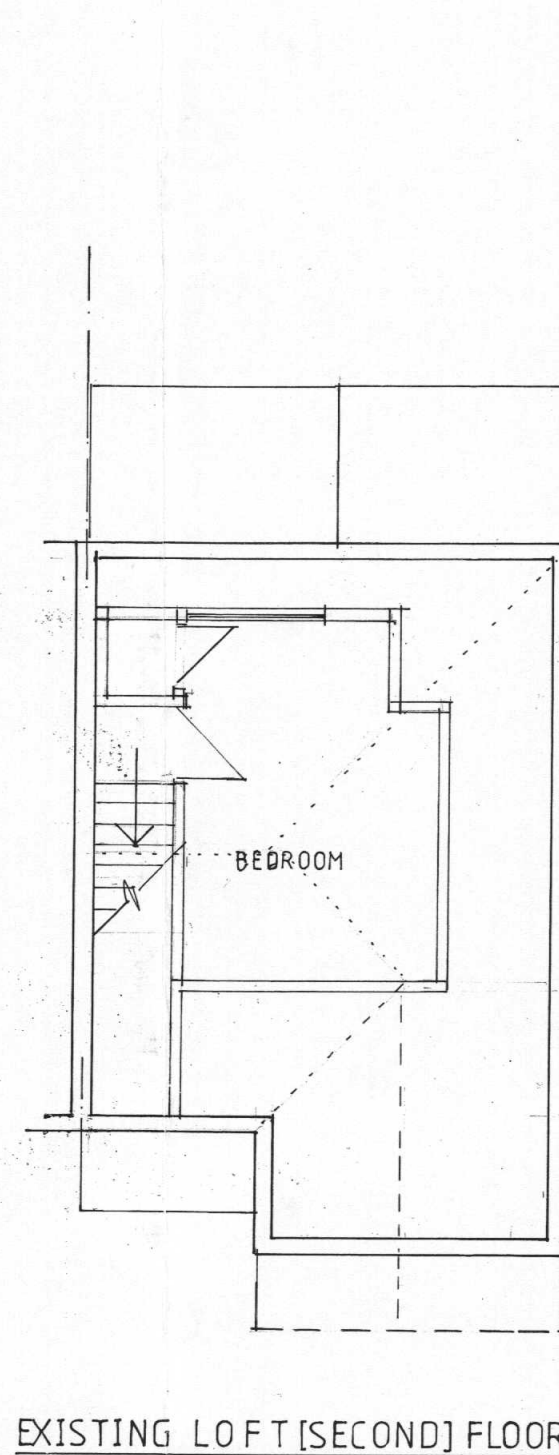
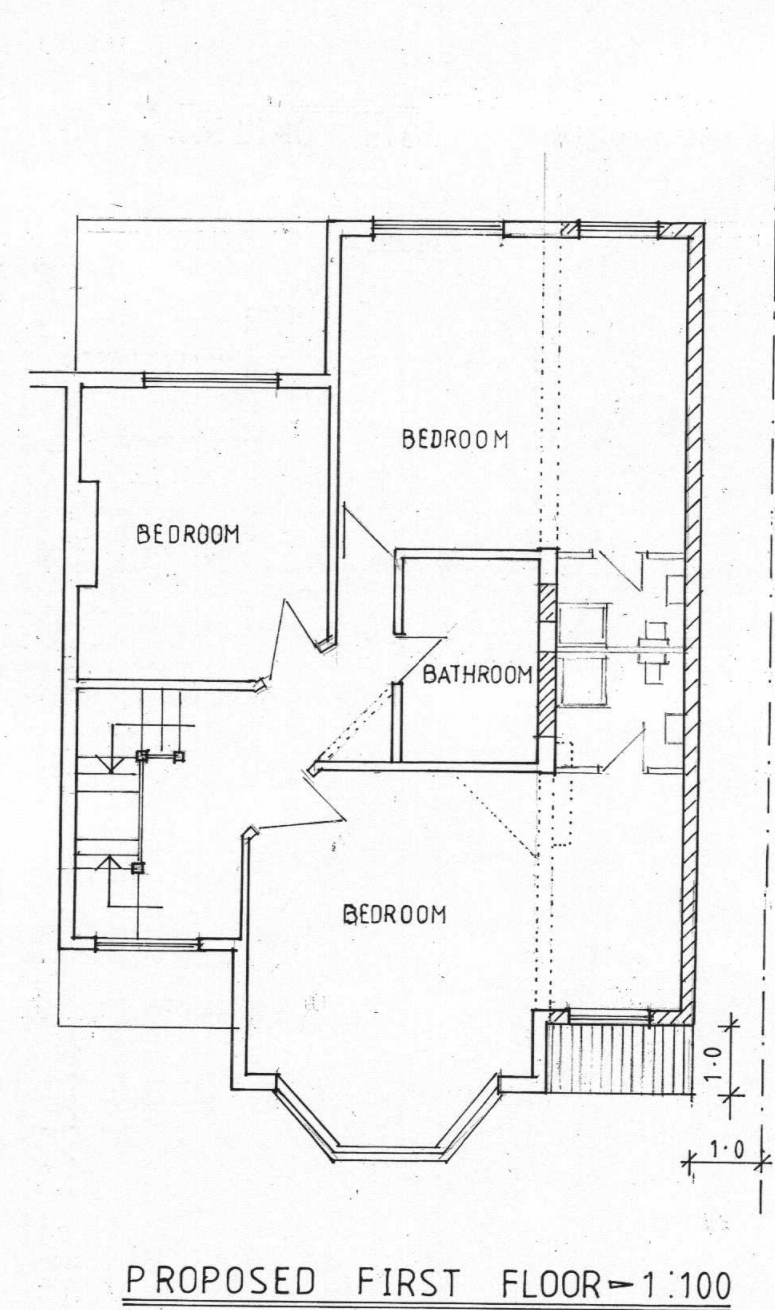
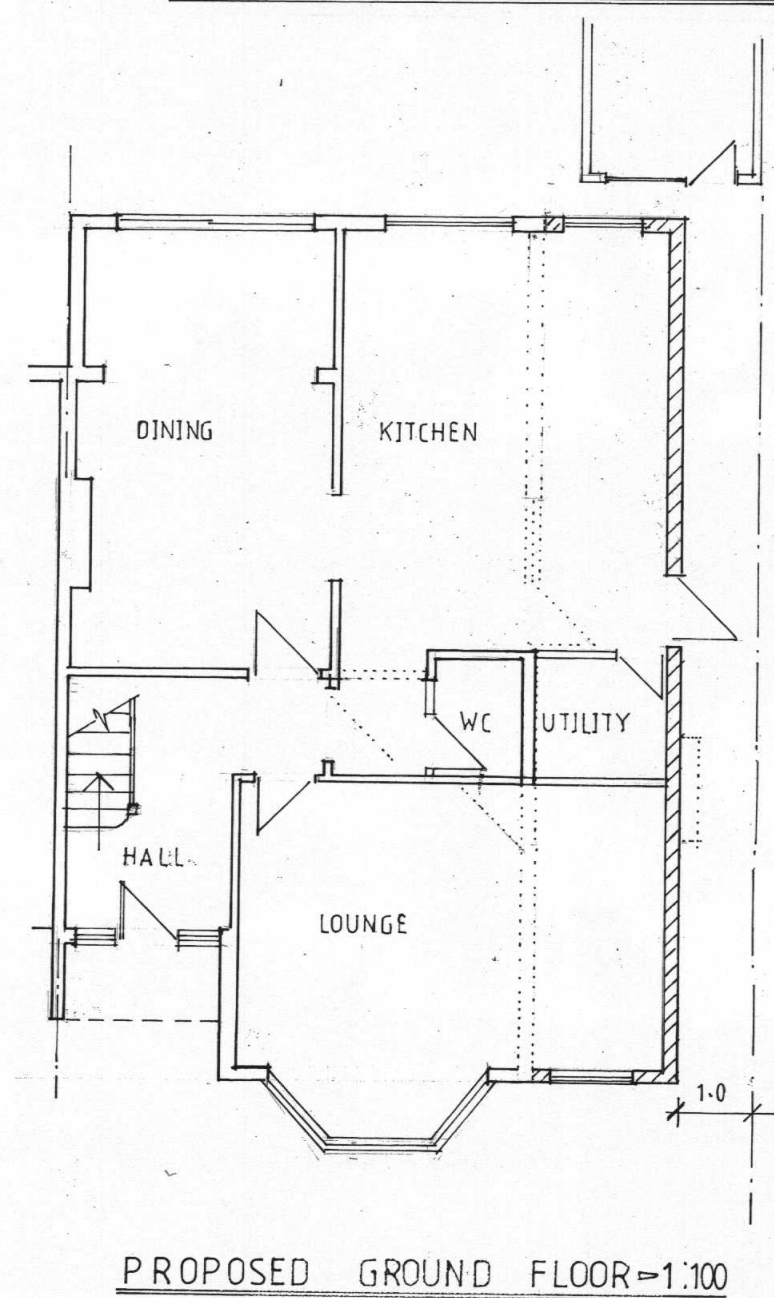
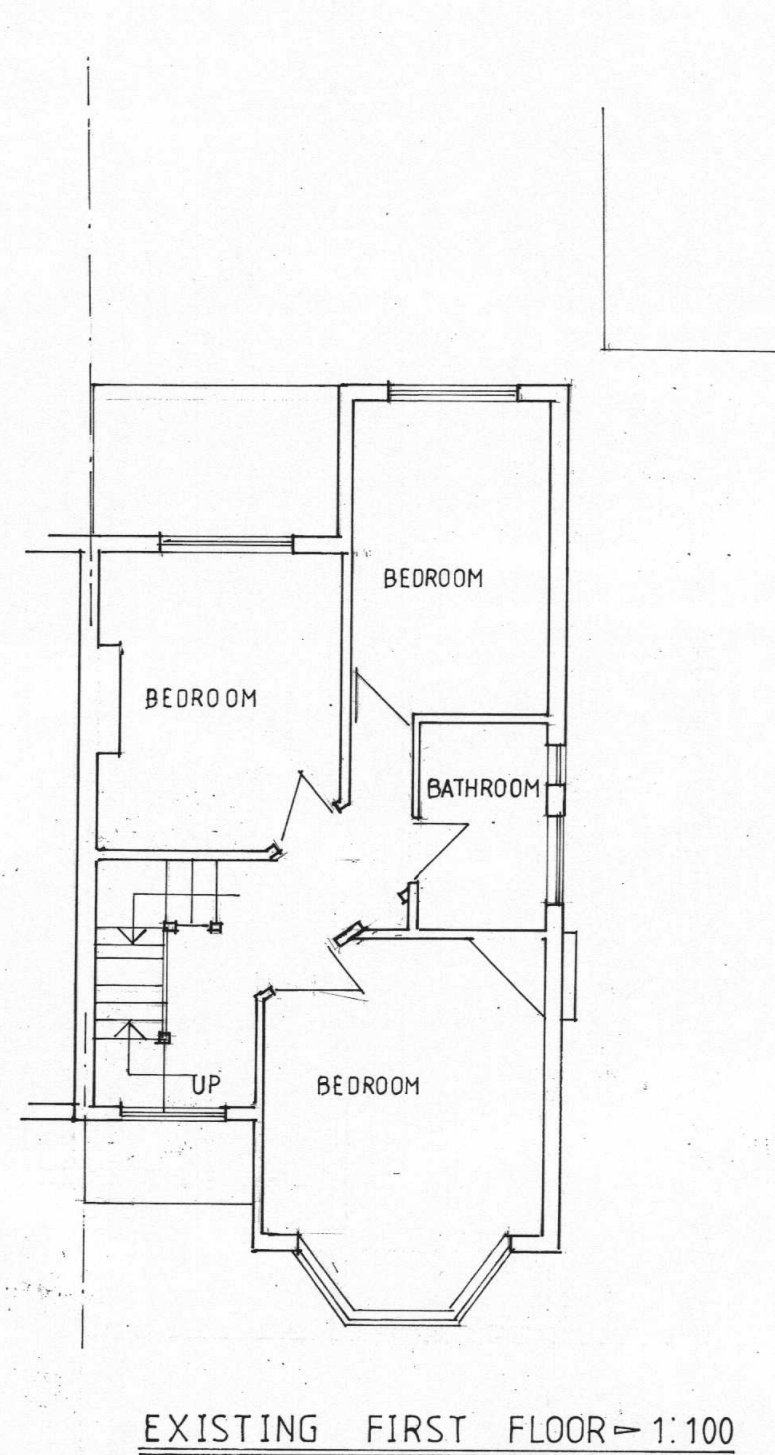
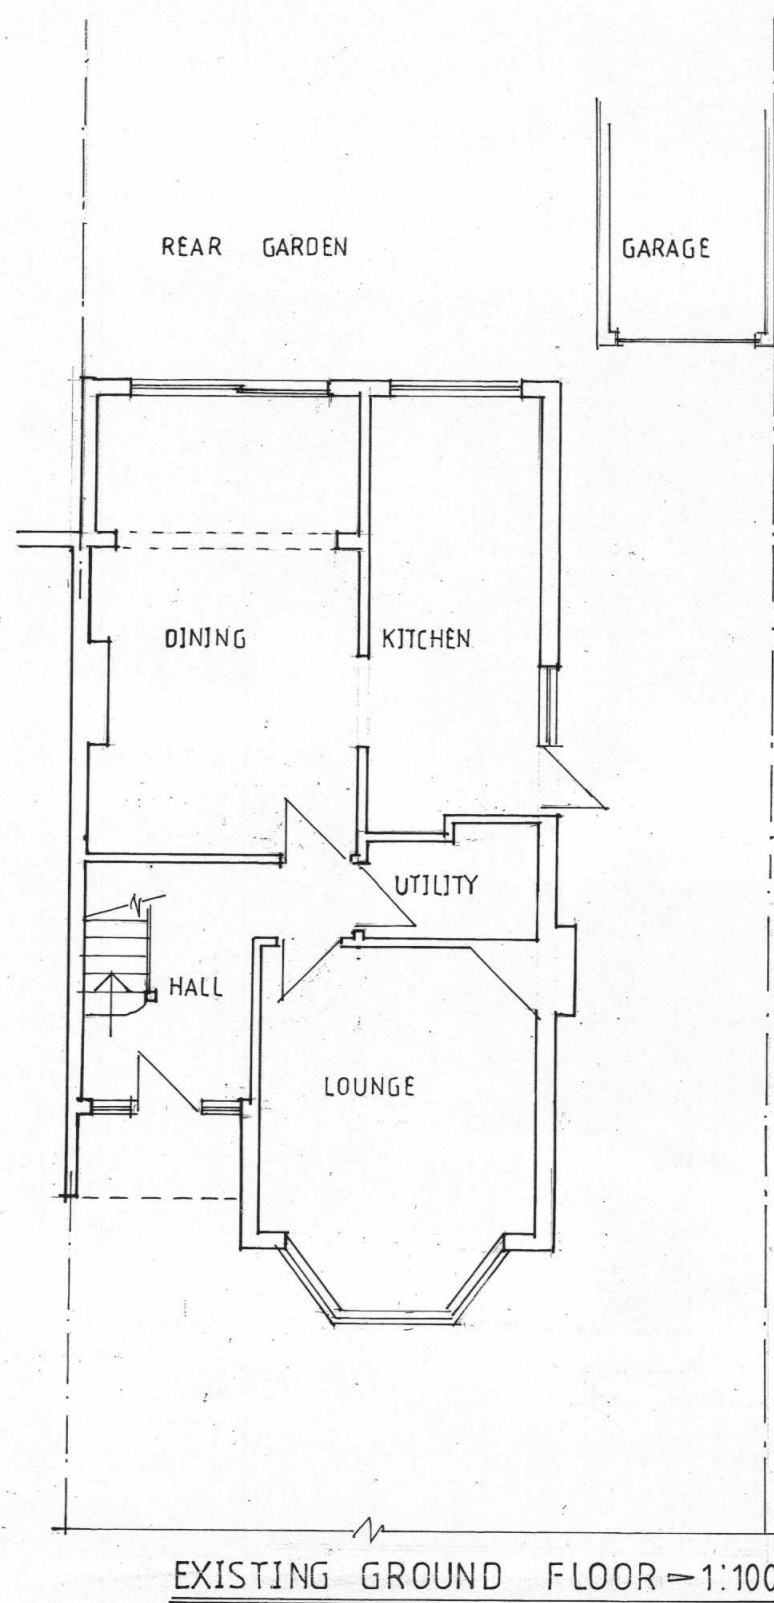


16 MAR 2018

EXISTING & PROPOSED FLOOR PLANS AND ELEVATIONS	
3 WEST HATCH MANOR RUISLIP, HA4 8QY	
Scale = 1:100	Date = Nov. 2017
Dwg.No. KS/2017/01	Rev.