Existing Front Elevation
Scale 1:100

Existing Side Elevation
Scale 1:100

Existing Rear Elevation
Scale 1:100

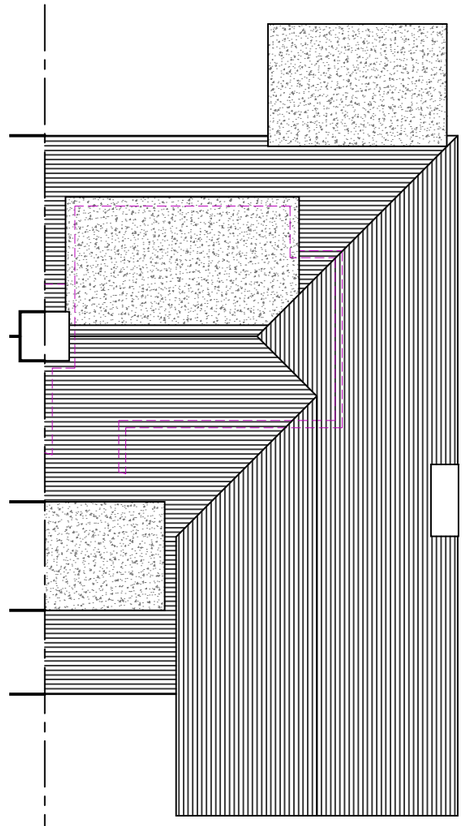

Existing Roof Plan
Scale 1:100

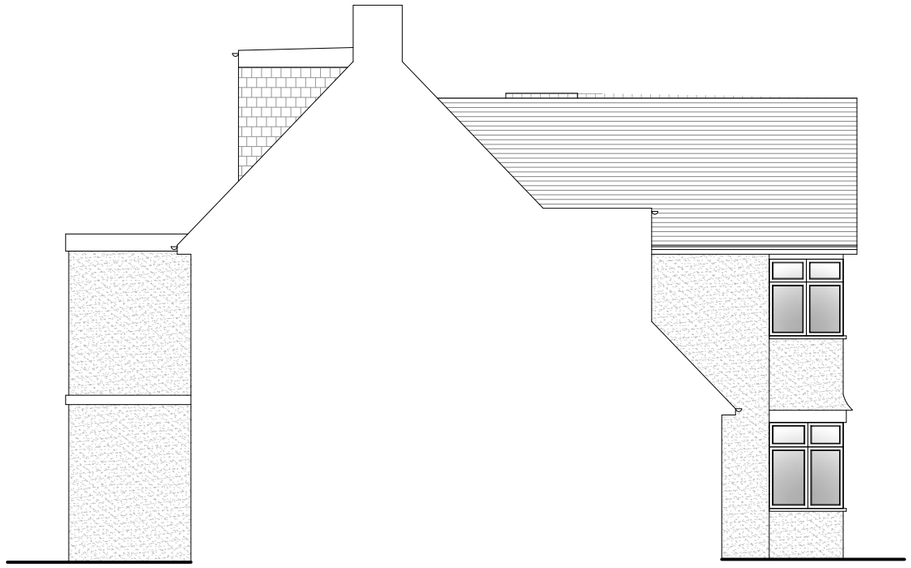

Existing Side Elevation
Scale 1:100

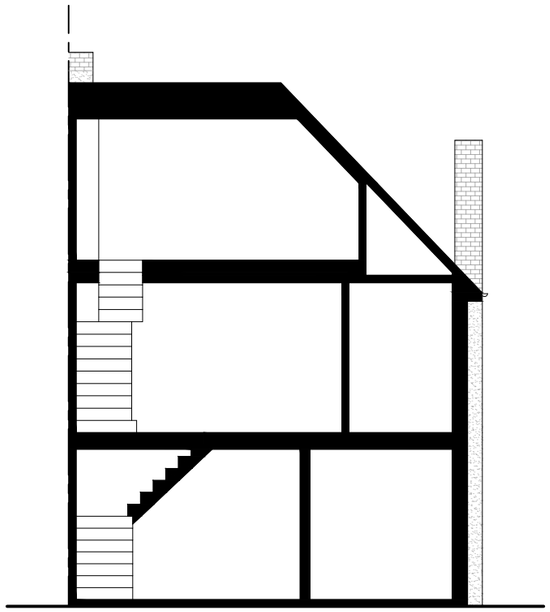

Existing Front Section
Scale 1:100

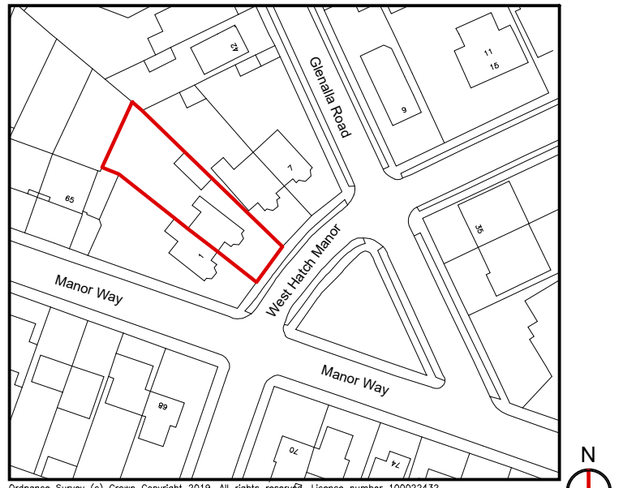

Ordnance Survey (c) Crown Copyright 2019. All rights reserved. Licence number 100022432

0 25m 50m

N

Location Plan Scale 1:1250

PARTY WALL ACT 1996
OWNER/S MUST ENSURE ALL PARTY WALL AGREEMENTS ARE IN PLACE FOR ANY BUILDINGS WORKS ARE TO COMMENCE

Please note that construction must only commence once planning, building control and any other approvals have been received. It is the responsibiltity of the owner/contractor to commence prior to these approvals.

0 1 2 3 4 5 10m

Legend	
Walls Removed	
New Walls	
Existing Walls to Remian	
Roof Structure	
Sound Seperating Walls	
Boundary	

IMPORTANT GENERAL NOTE
The specification is to be read in conjunction with the plans/section details, and other associated Structural details as may be provided.
All work is to be carried out to the Local Authority Planning and Building Regulations Approval, and the Codes of Practice and British Standards as necessary.
All dimensions, levels, sizes, positions and locations of particulars as indicated on drawings are to be verified by the appointed Contractor on site prior to engaging in works. Any discrepancies must be reported to the Architect/Surveyor/Engineer or responsible person/s immediately.
The Contractor is responsible for ensuring compliance with the CDM Regulations, and appropriate Health & Safety on site precautions.
The Client/Building Owner must obtain any necessary PARTY WALL AGREEMENTS, prior to engaging in the works on site.

Revision	Date	Description

Paper Size: A3

Scale: 1:100/1250

Revision: 1st

Oct-19

Drawn By: NE

Checked By: AP

Construct 360 Ltd, Trading as:
DontMoveExtend.com®
Planning Permission Specialists
info@DontMoveExtend.com
Tel: 0208 206 0011

Site Address: 3 West Hatch Manor
Ruislip
HA4 8QY

Status: Planning Issue

Existing
Plans & Elevations

Drawing Number: WHM3-01-1002

COPYRIGHT© 2019

DontMoveExtend.com and the Red Box are Registered Trade Marks Of Construct 360 Ltd