



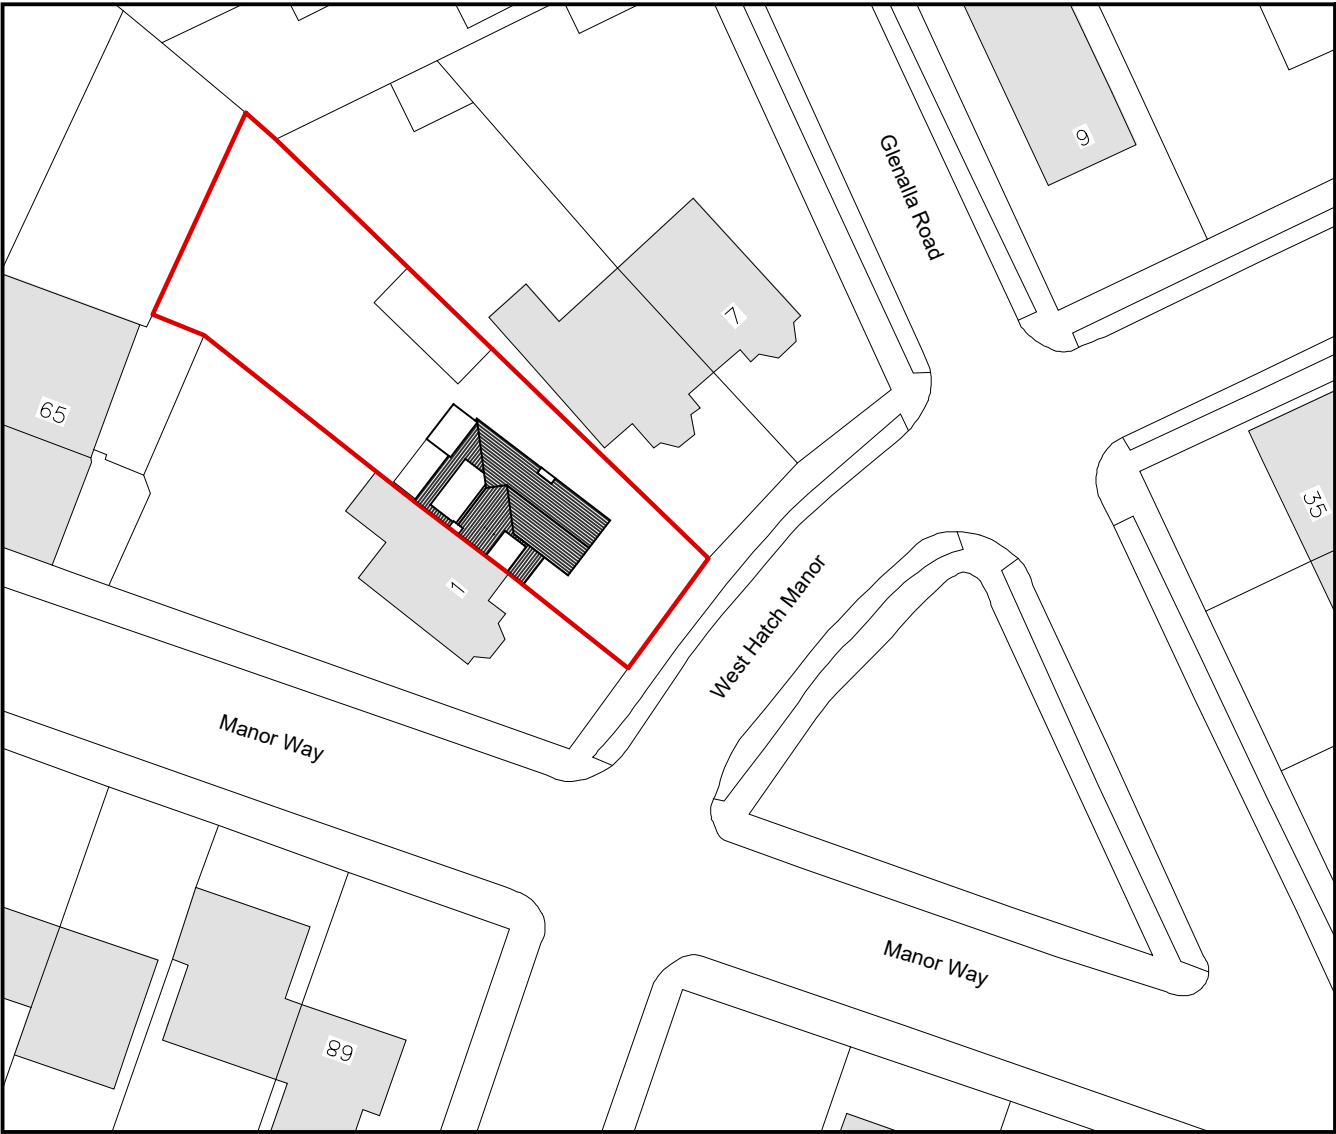


Existing Block Plan Scale 1:500

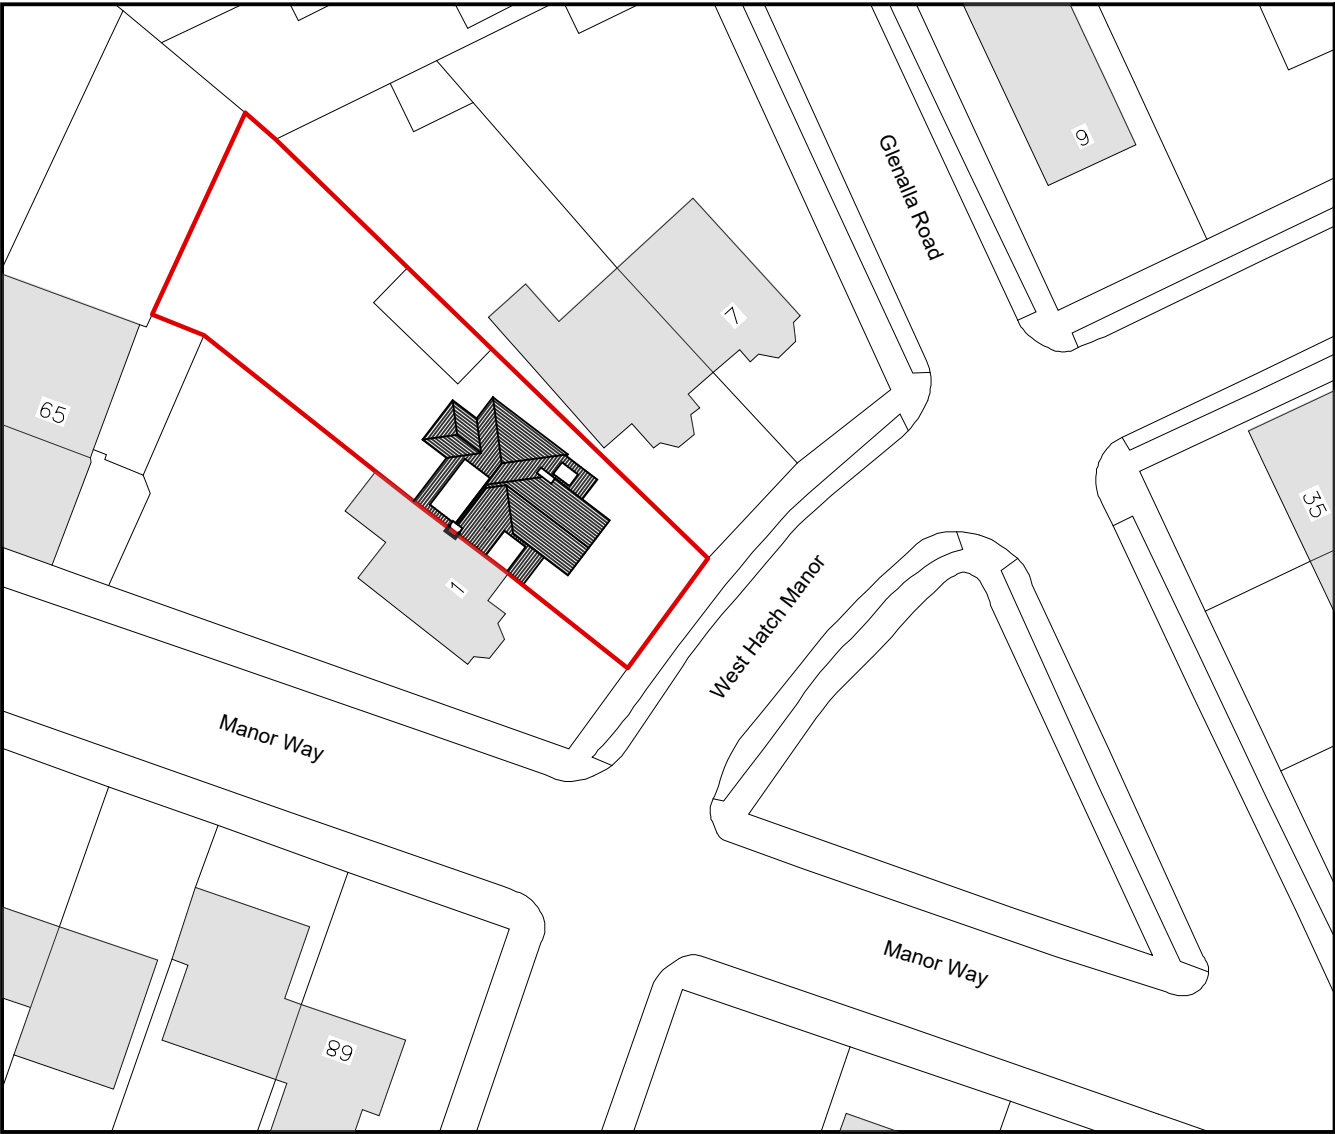

Proposed Block Plan Scale 1:500

PARTY WALL ACT 1996
OWNER/S MUST ENSURE ALL
PARTY WALL AGREEMENTS ARE
IN PLACE FOR ANY BUILDINGS
WORKS ARE TO COMMENCE

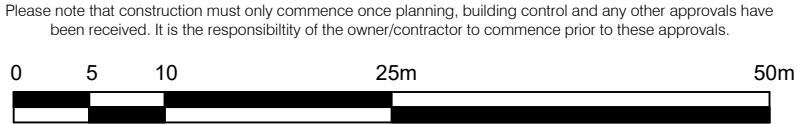

IMPORTANT GENERAL NOTE
The specification is to be read in conjunction with the plans/section details, and other associated Structural details as may be provided.
All work is to be carried out to the Local Authority Planning and Building Regulations Approval, and the Codes of Practice and British Standards as necessary.
All dimensions, levels, sizes, positions and locations of particulars as indicated on drawings are to be verified by the appointed Contractor on site prior to engaging in works. Any discrepancies must be reported to the Architect/Surveyor/Engineer or responsible person/s immediately.
The Contractor is responsible for ensuring compliance with the CDM Regulations, and appropriate Health & Safety on site precautions.
The Client/Building Owner must obtain any necessary PARTY WALL AGREEMENTS, prior to engaging in the works on site.

Revision	Date	Description

Paper Size
A3

Scale	1:500
Revision	1st
May-20	
Drawn By	NE
Checked By	AP

Construct 360 Ltd, Trading as:
**DontMoveExtend**.com[®]
info@DontMoveExtend.com
Tel: 0208 206 0011
Site Address

3 West Hatch Manor
Ruislip
HA4 8QY
Status Planning Issue

Existing & Proposed
Block Plans
Drawing Number
WHM3-03-1005

DontMoveExtend.com and the Red Box are Registered Trade Marks Of Construct 360 Ltd

COPYRIGHT © 2020