



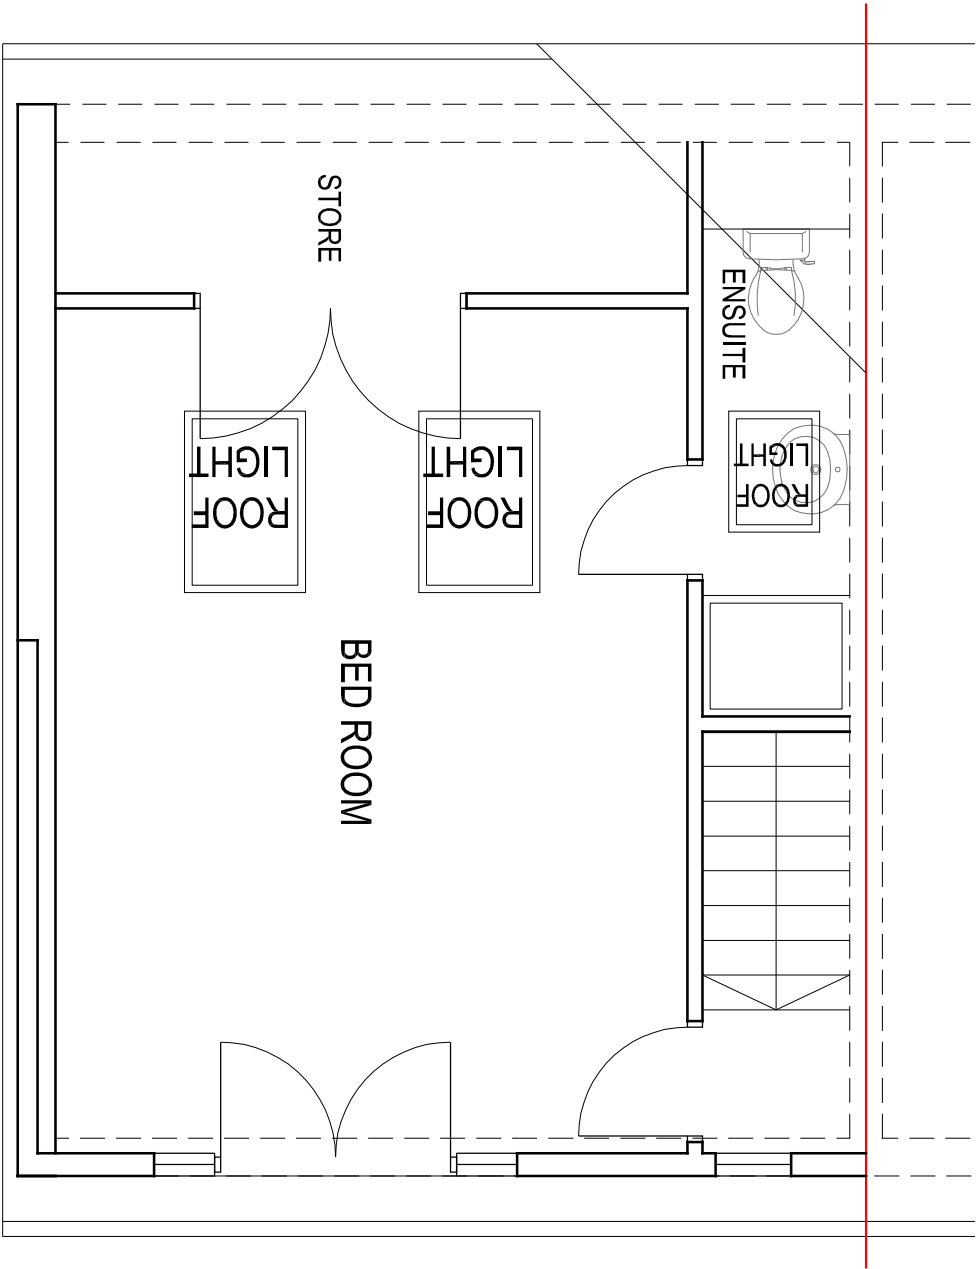

EXISTING LOFT PLAN

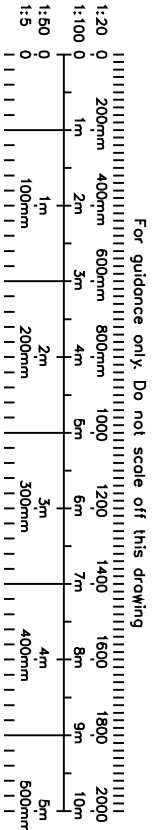



CRAFTED SPACES
ARCHITECTURE + URBANISUM
DESIGNING WITH SOCIAL ECONOMICAL & ENVIRONMENTAL SUSTAINABILITY
(M) 07973988297

Applicant:
MR HARPREET SINGH

Job Title:
88 COLLINGWOOD ROAD, UXBRIDGE, UB8 3EN

Drawing Title:
EXISTING LOFT PLAN

Scale: 1:50	Drawing No.	Print Size	Revision
Date: 12/04/2020	PA4-2010-03	A3	

Drawing Status
FOR PLANNING APPROVAL