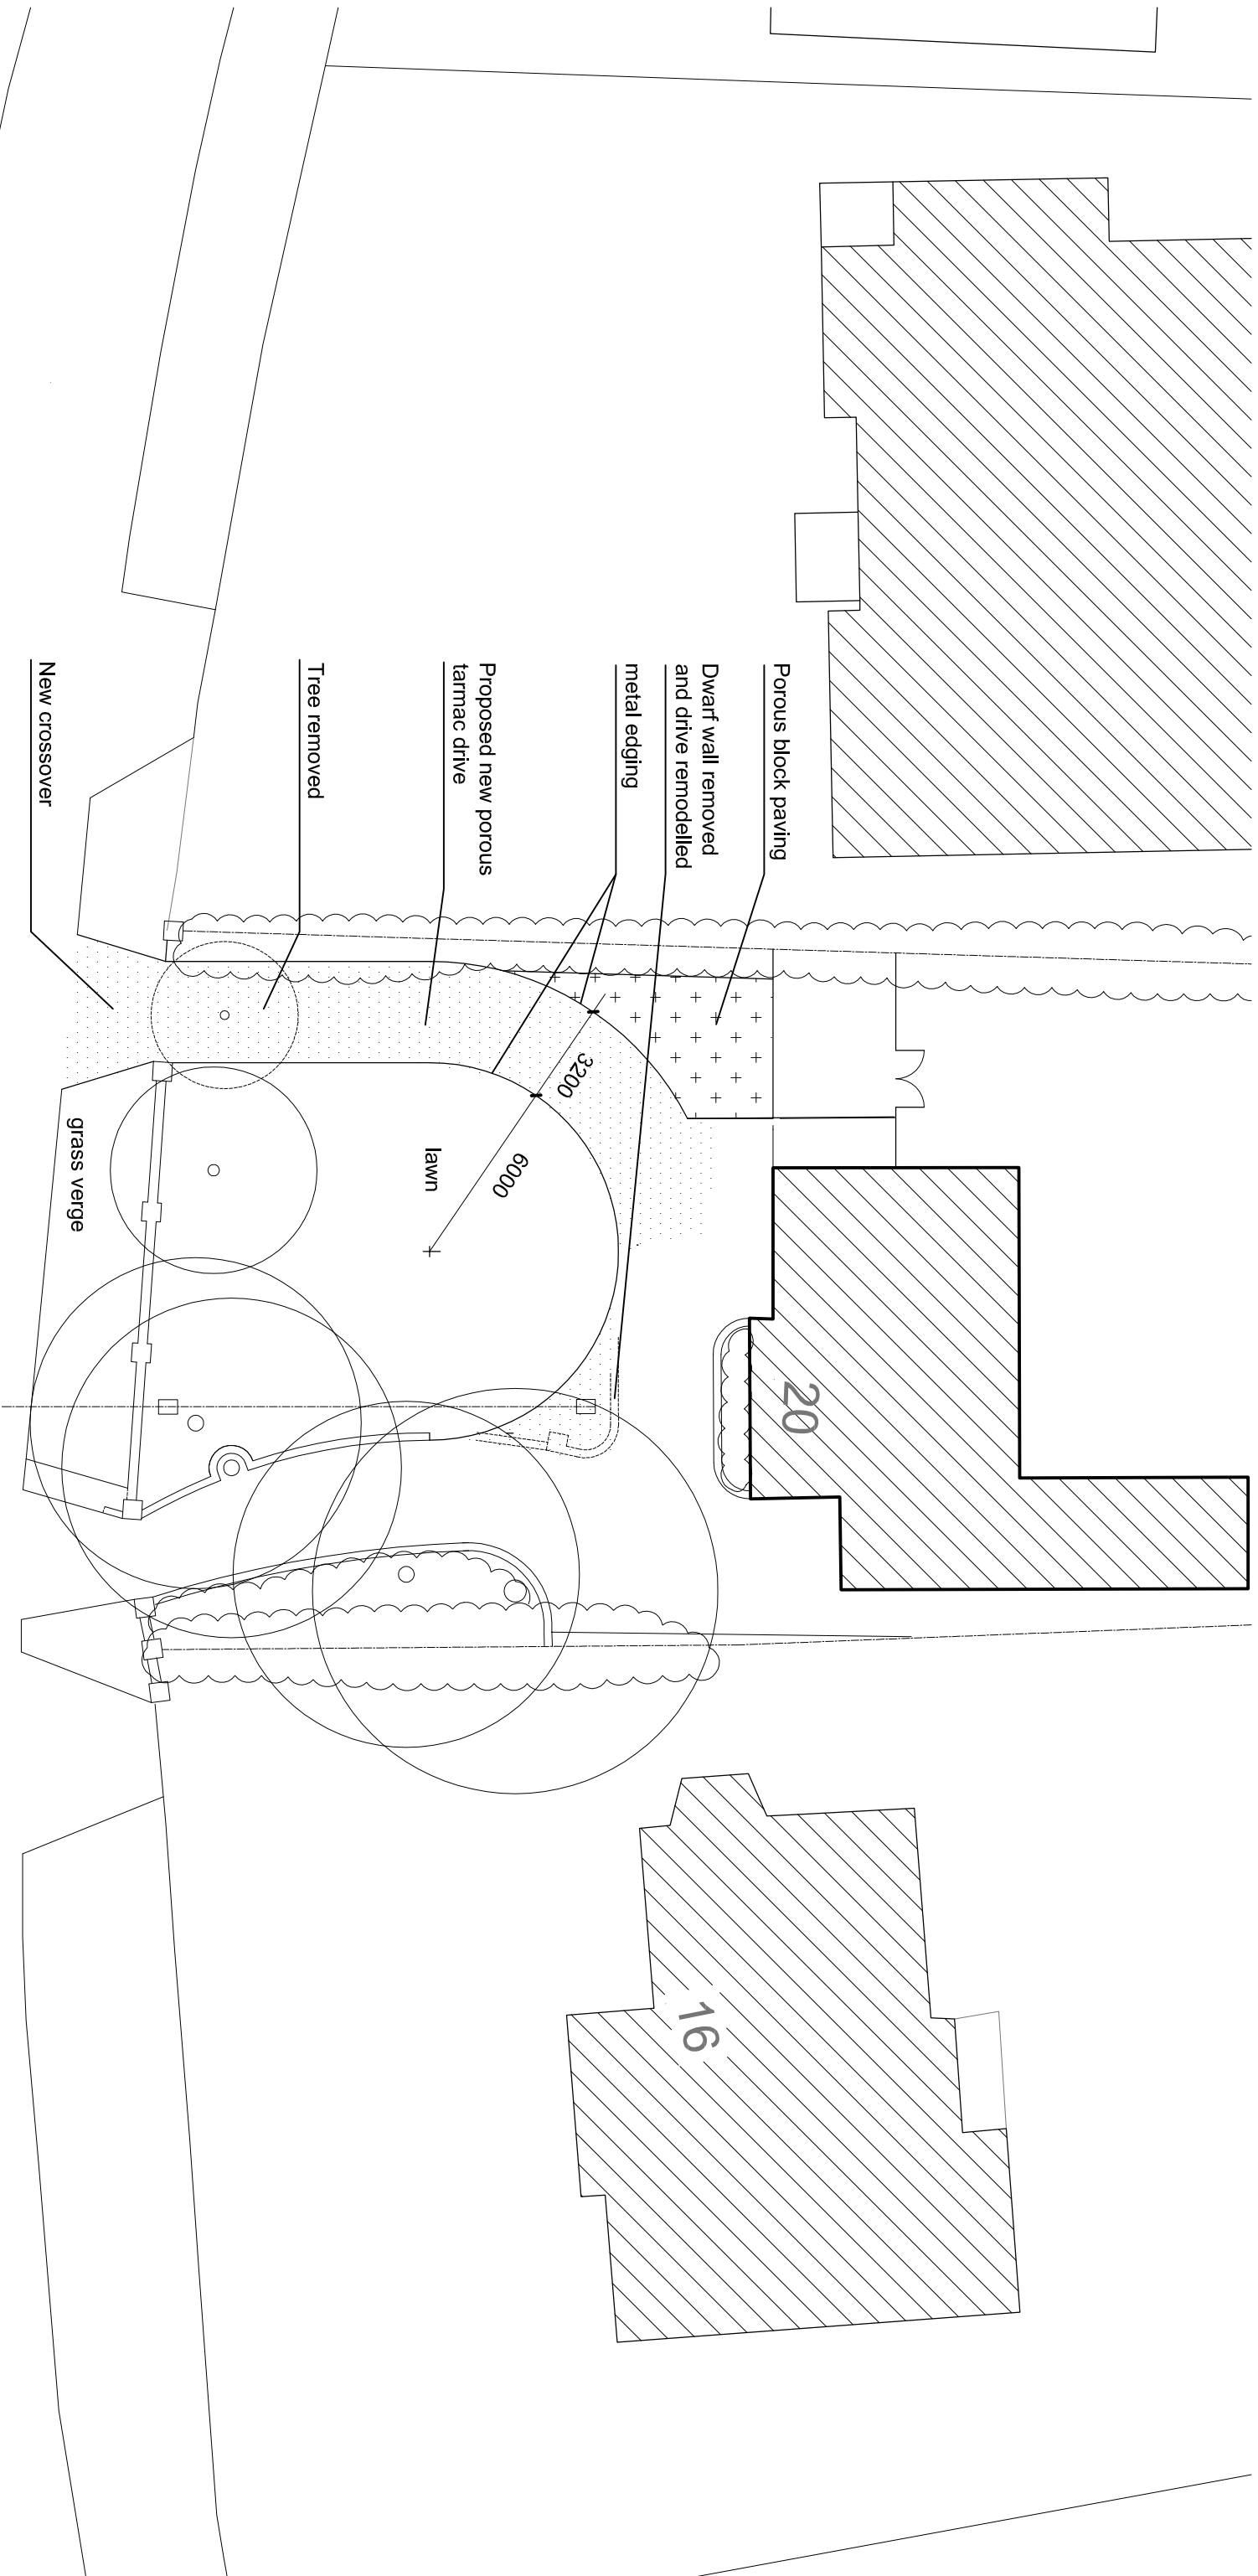


Scale

date	rev	revision/author/checker	drawn	D/L	project	purpose of issue	
26 Jul 18	.A	.Widened crossover to north access omitted	checked		20 Nicholas Way Northwood HA6 2TS	PLANNING	
			scale	200@A3		drawing no	L 1241/2.3/03
			date	FEB 18			rev A
Loxton & Associates 1 Morland Close Hampton Middlesex TW12 3YX 020 8941 5631							