

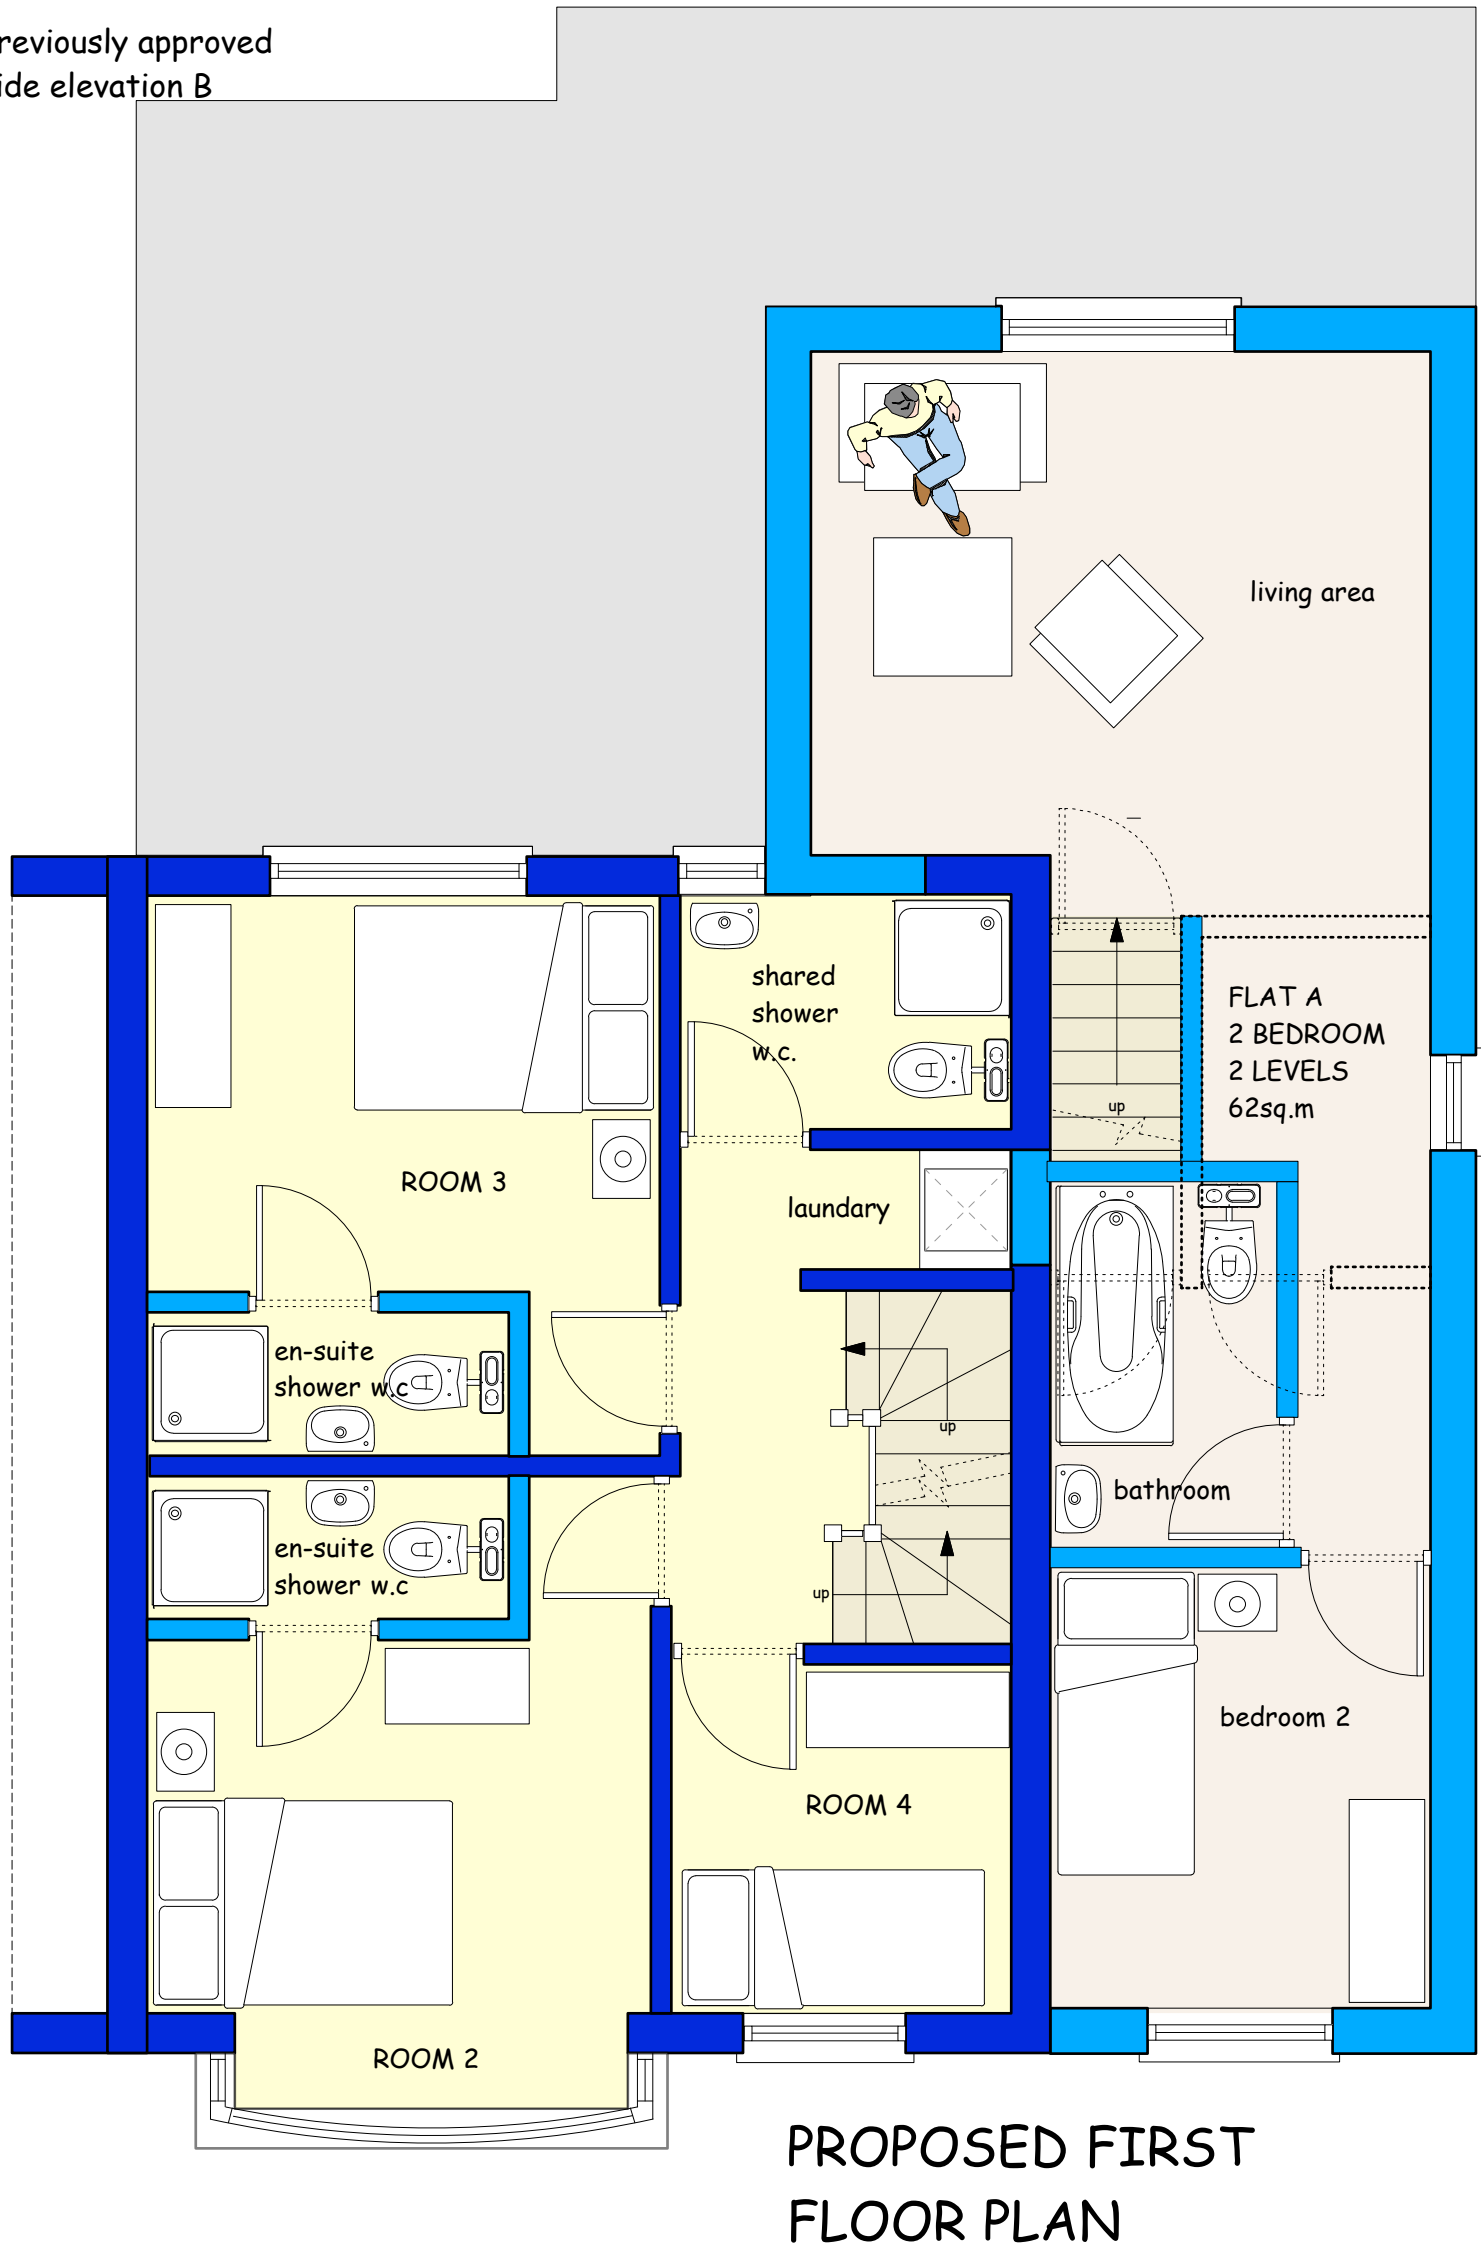
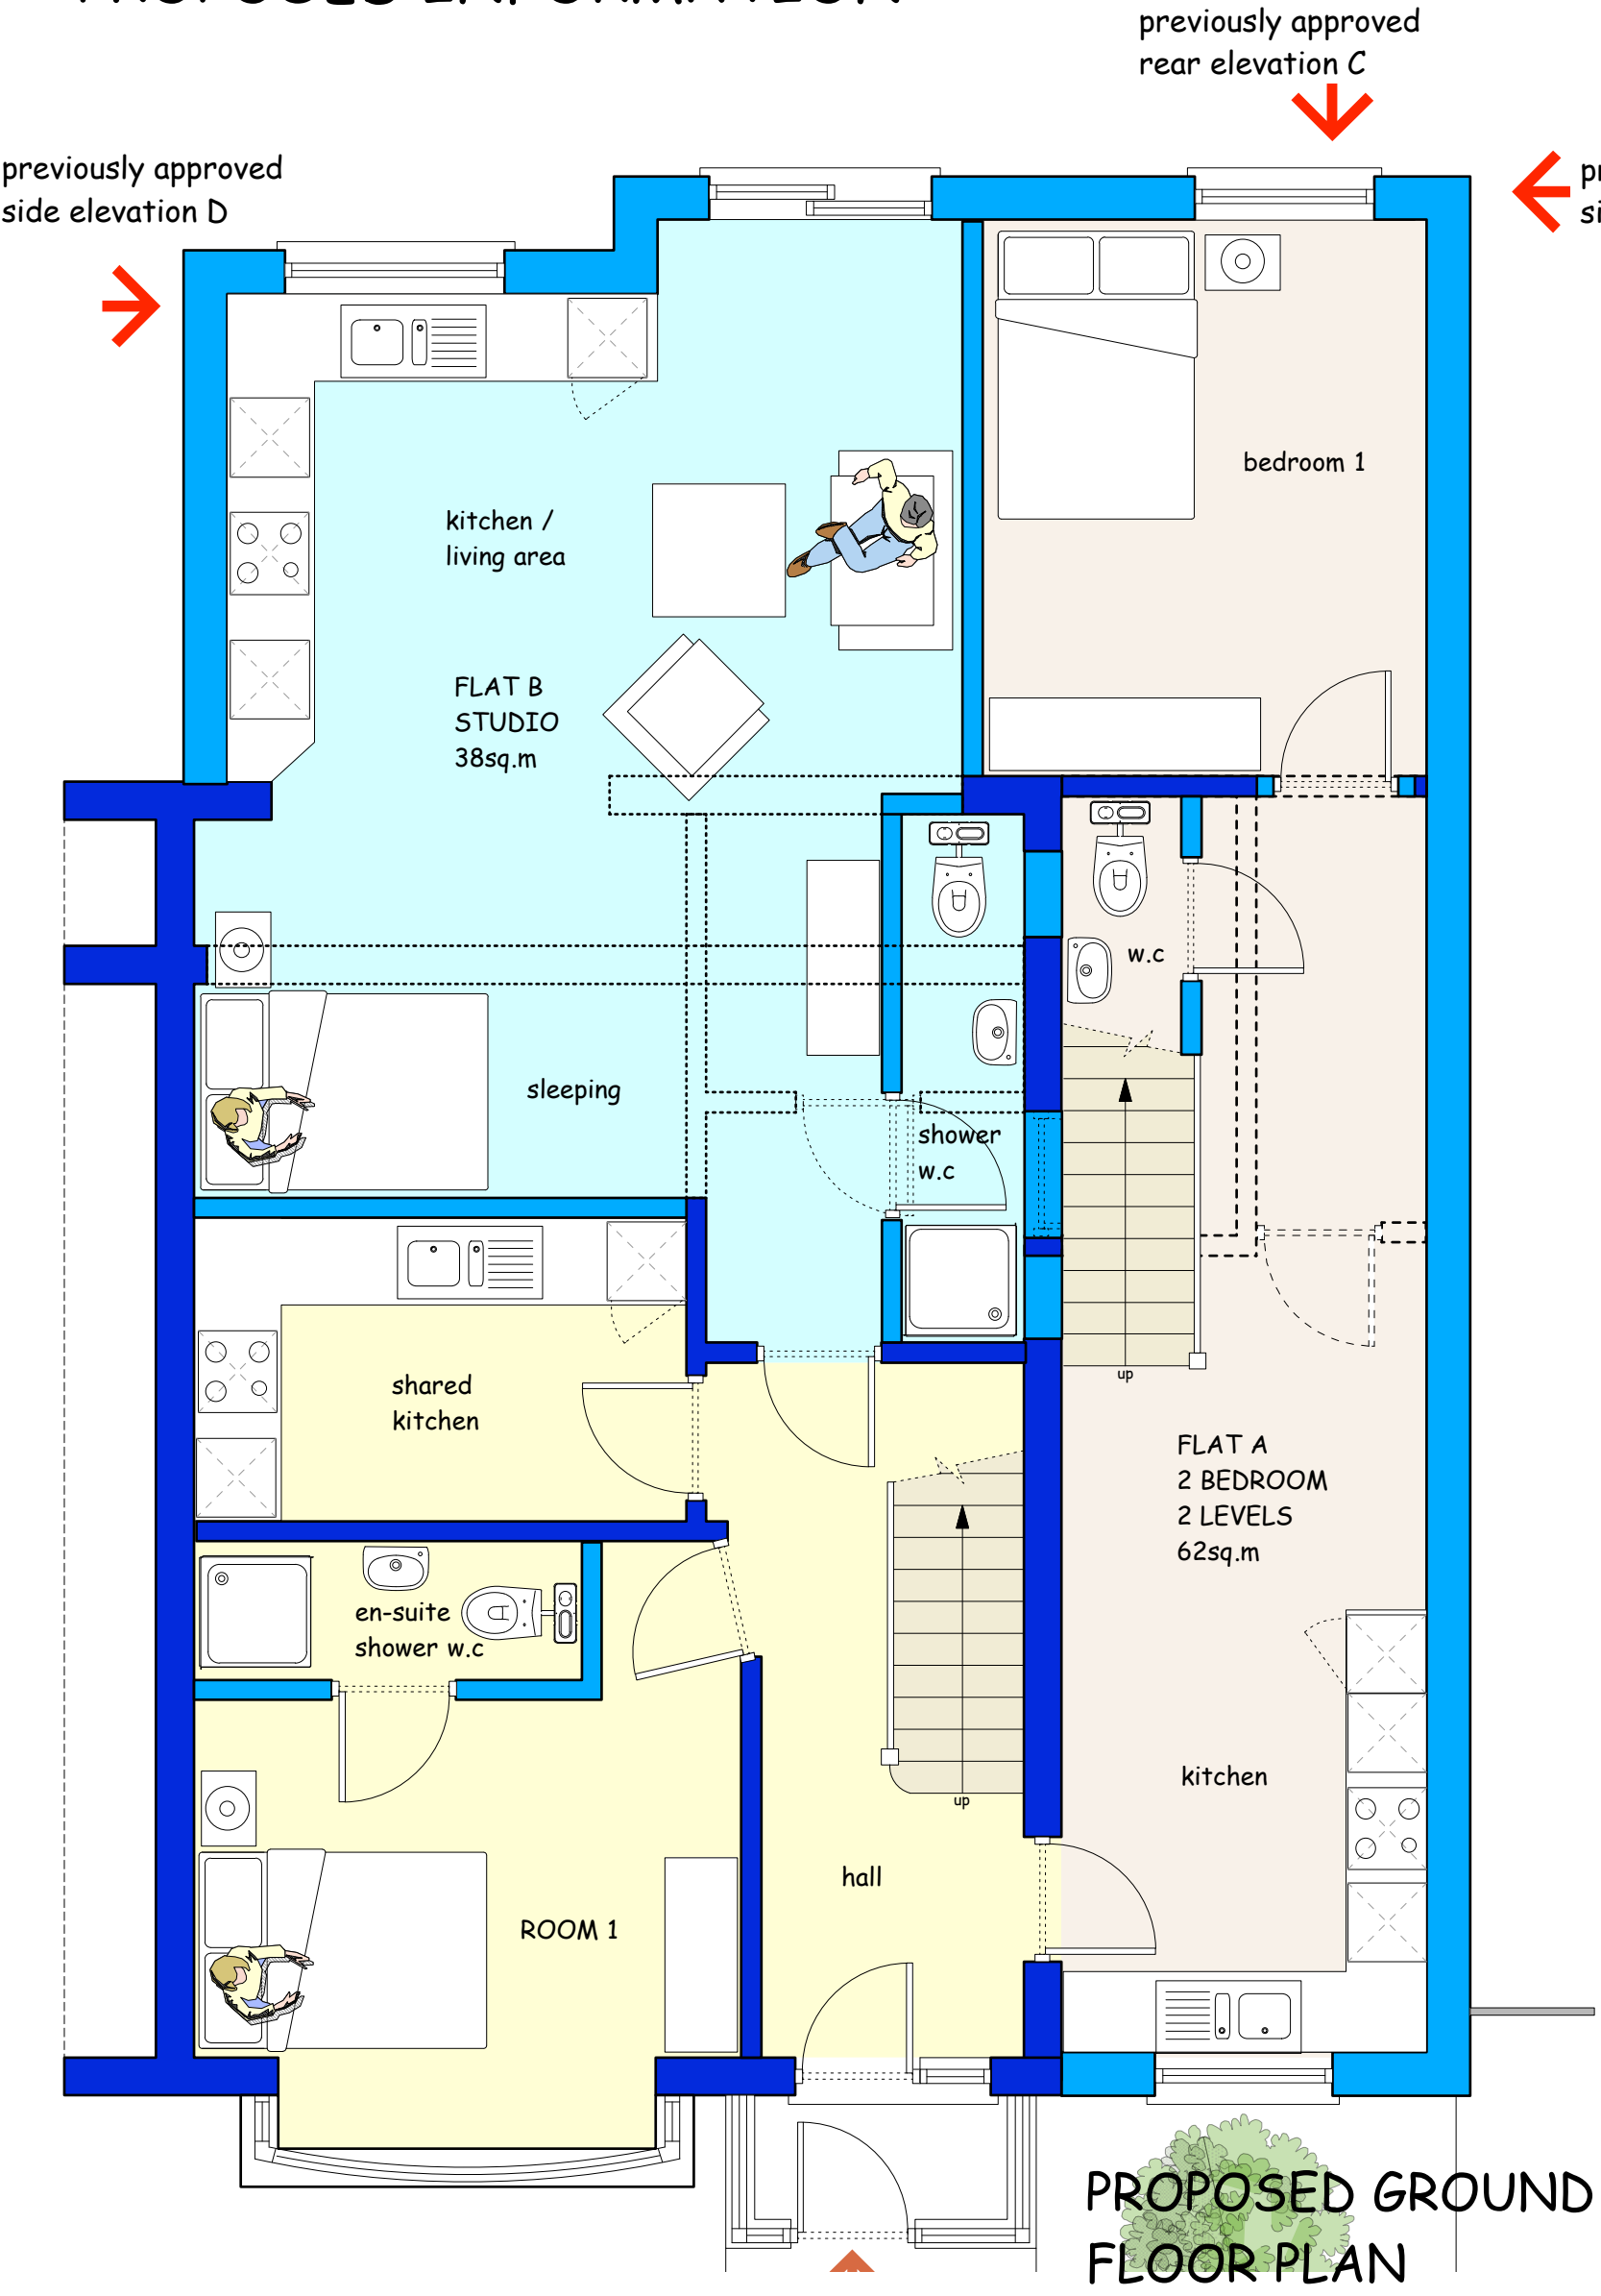
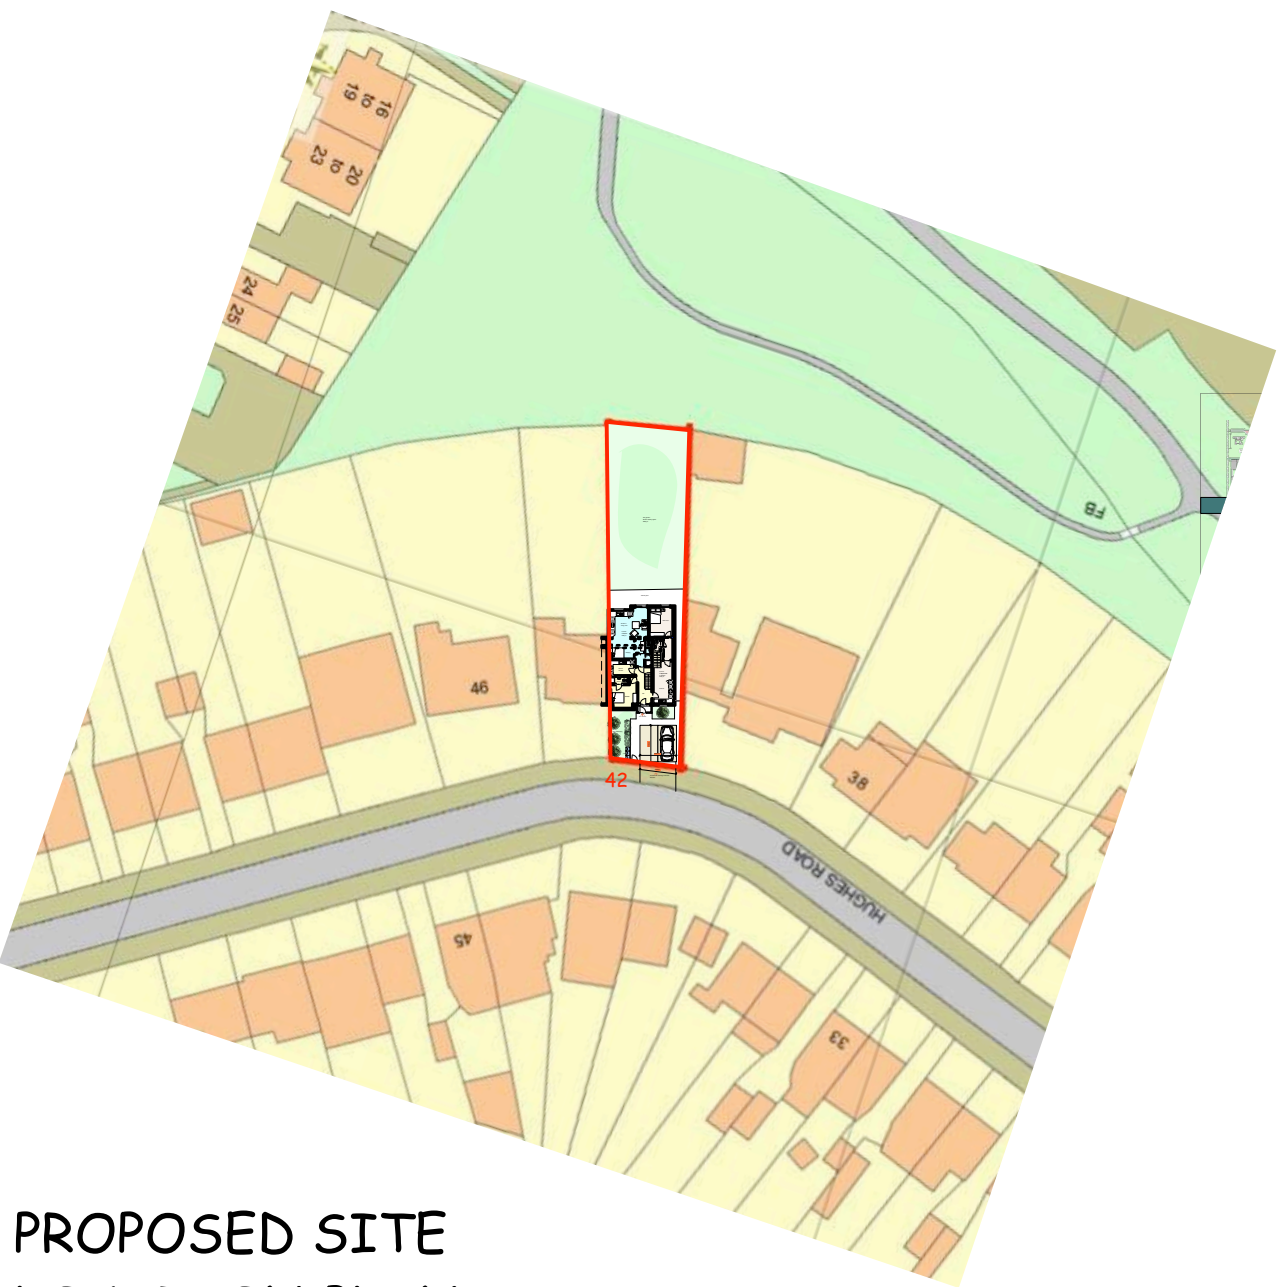


42 HUGHES ROAD, HAYES. UB3 3AW.
PROPOSED INFORMATION

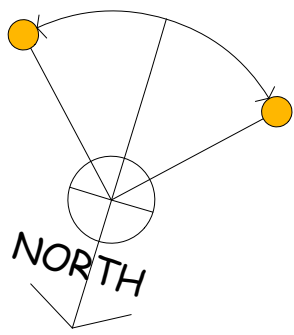

ACCOMMODATION KEY:-

- Flat A:- 2 bedroom - 62sq.m
- Flat b:- Studio - 38sq.m
- rented rooms:- over 3 floors 99sq.m total

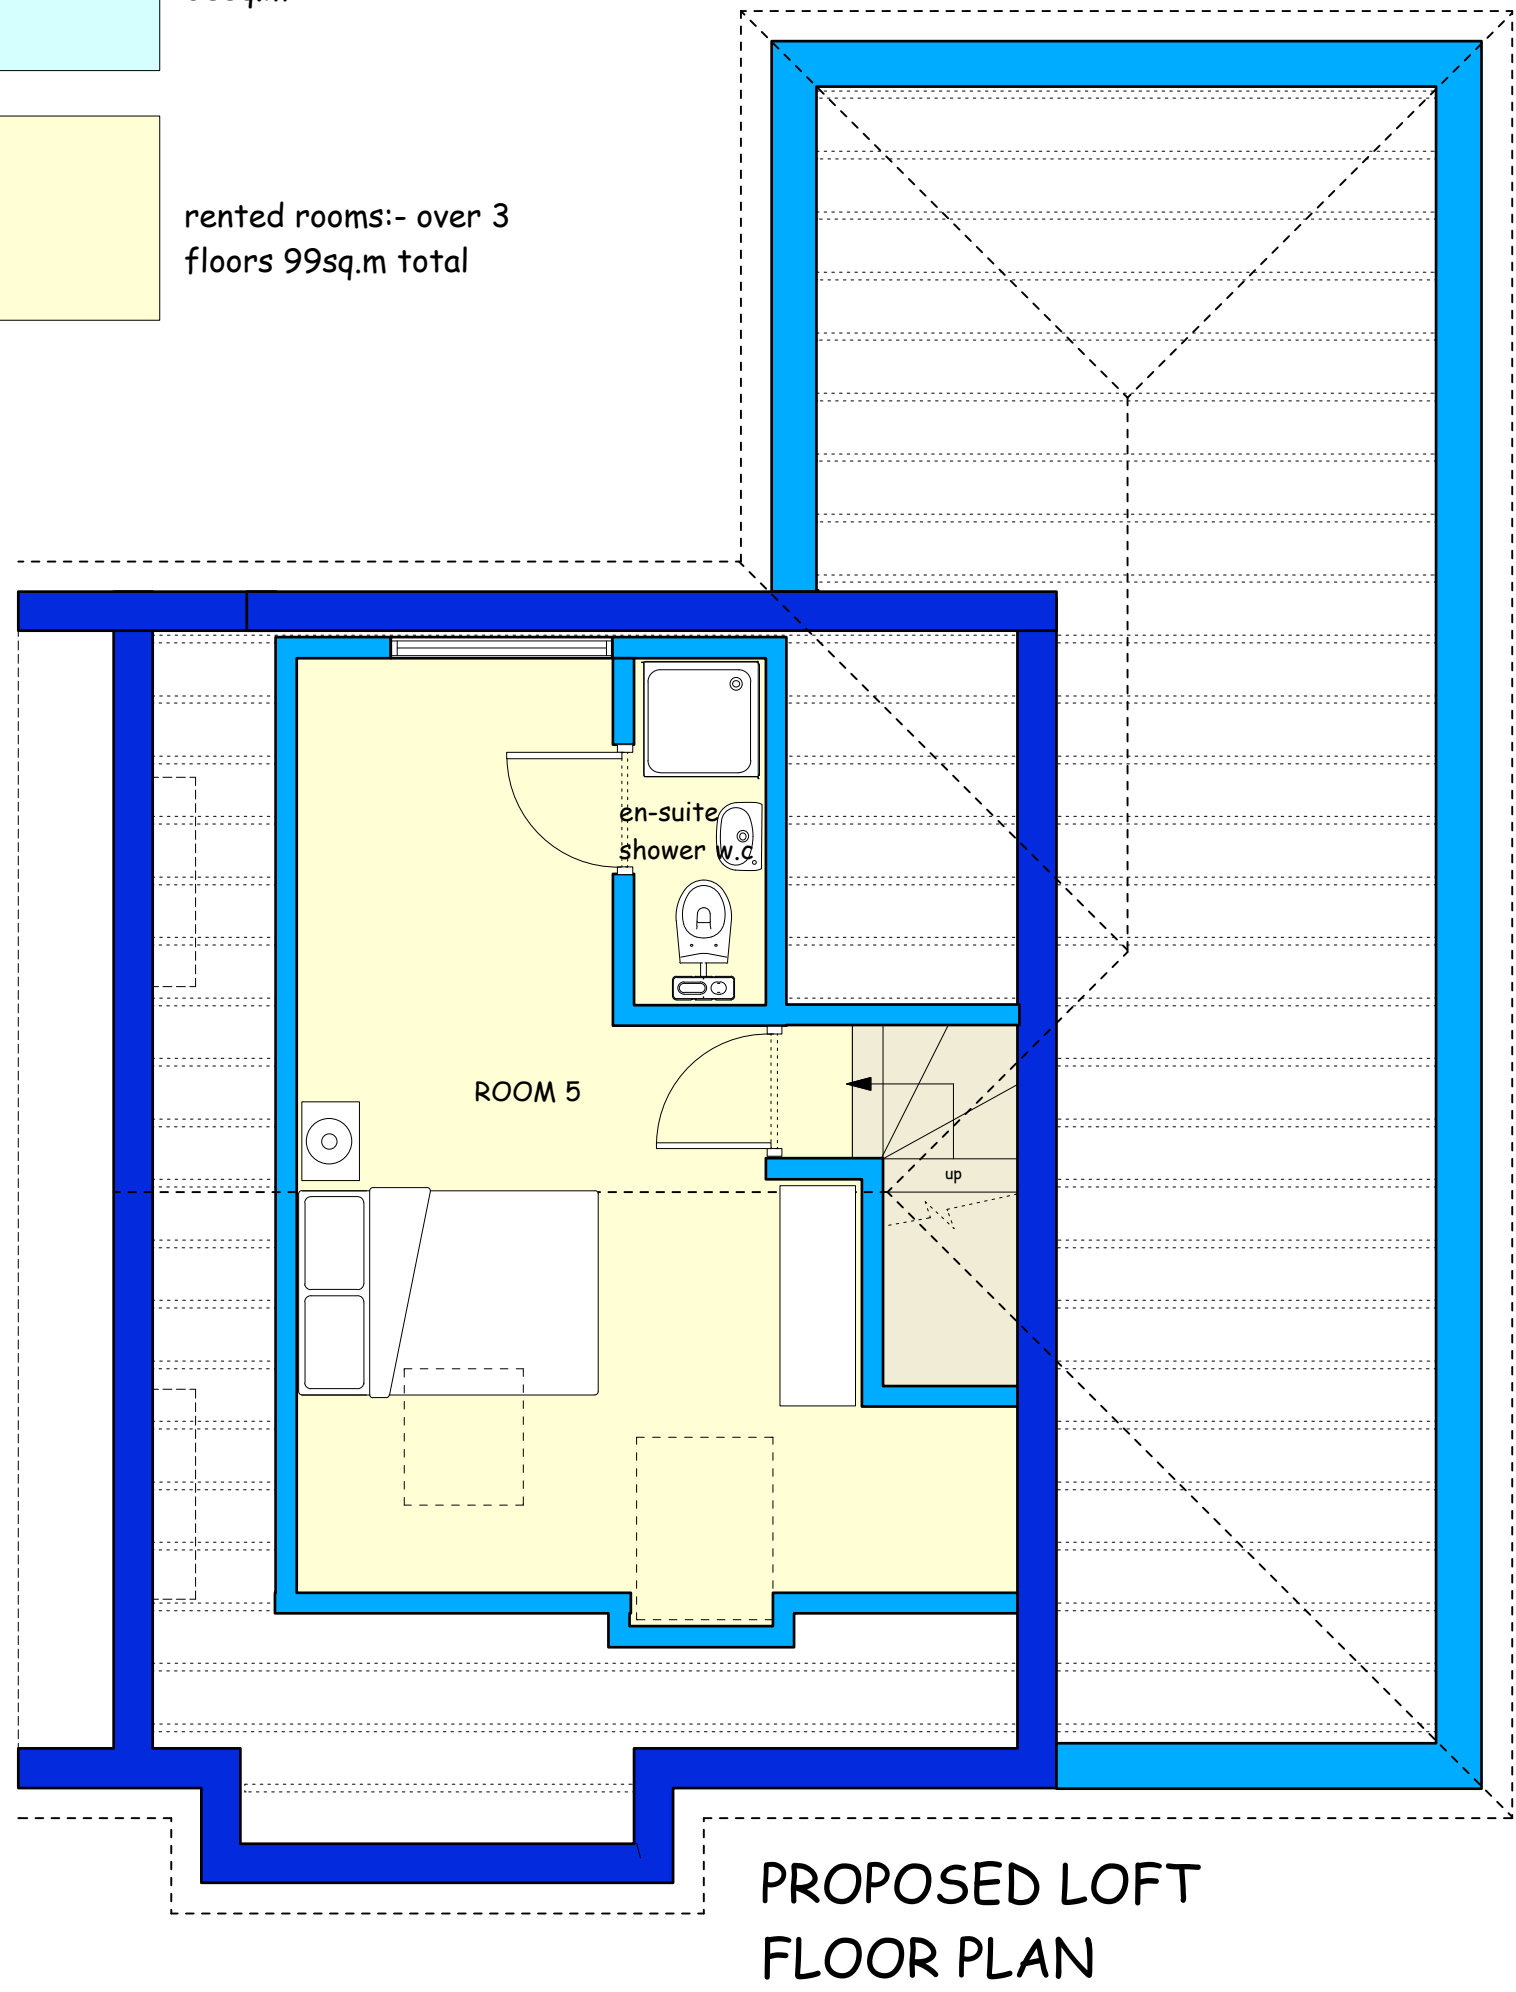

PROPOSED SITE LOCATION PLAN

scale:- 1:1000@A1

WALL CONSTRUCTION

- existing wall
- proposed wall

0 1m 2m 3m

scale bar:- 1:50

0 1m 2m 3m 4m 5m

scale bar:- 1:100

0 10m 20m 30m

scale bar:- 1:1000

NOTE: No dimensions are to be scaled from this drawing.
Report all errors and omissions to the Architect.
All dimensions to be checked on site before fabrication.



REV	DATE	DESCRIPTION
-----	------	-------------

Architectural Design Services

Mr S. Sorensen

Suite 402

15, Spur Road, Epsom

Mid Sussex

TN11 9SD

email:- alexander@adss.co.uk

phone:- 01892 555555

www.adss.co.uk

01892 555555

01892 555555

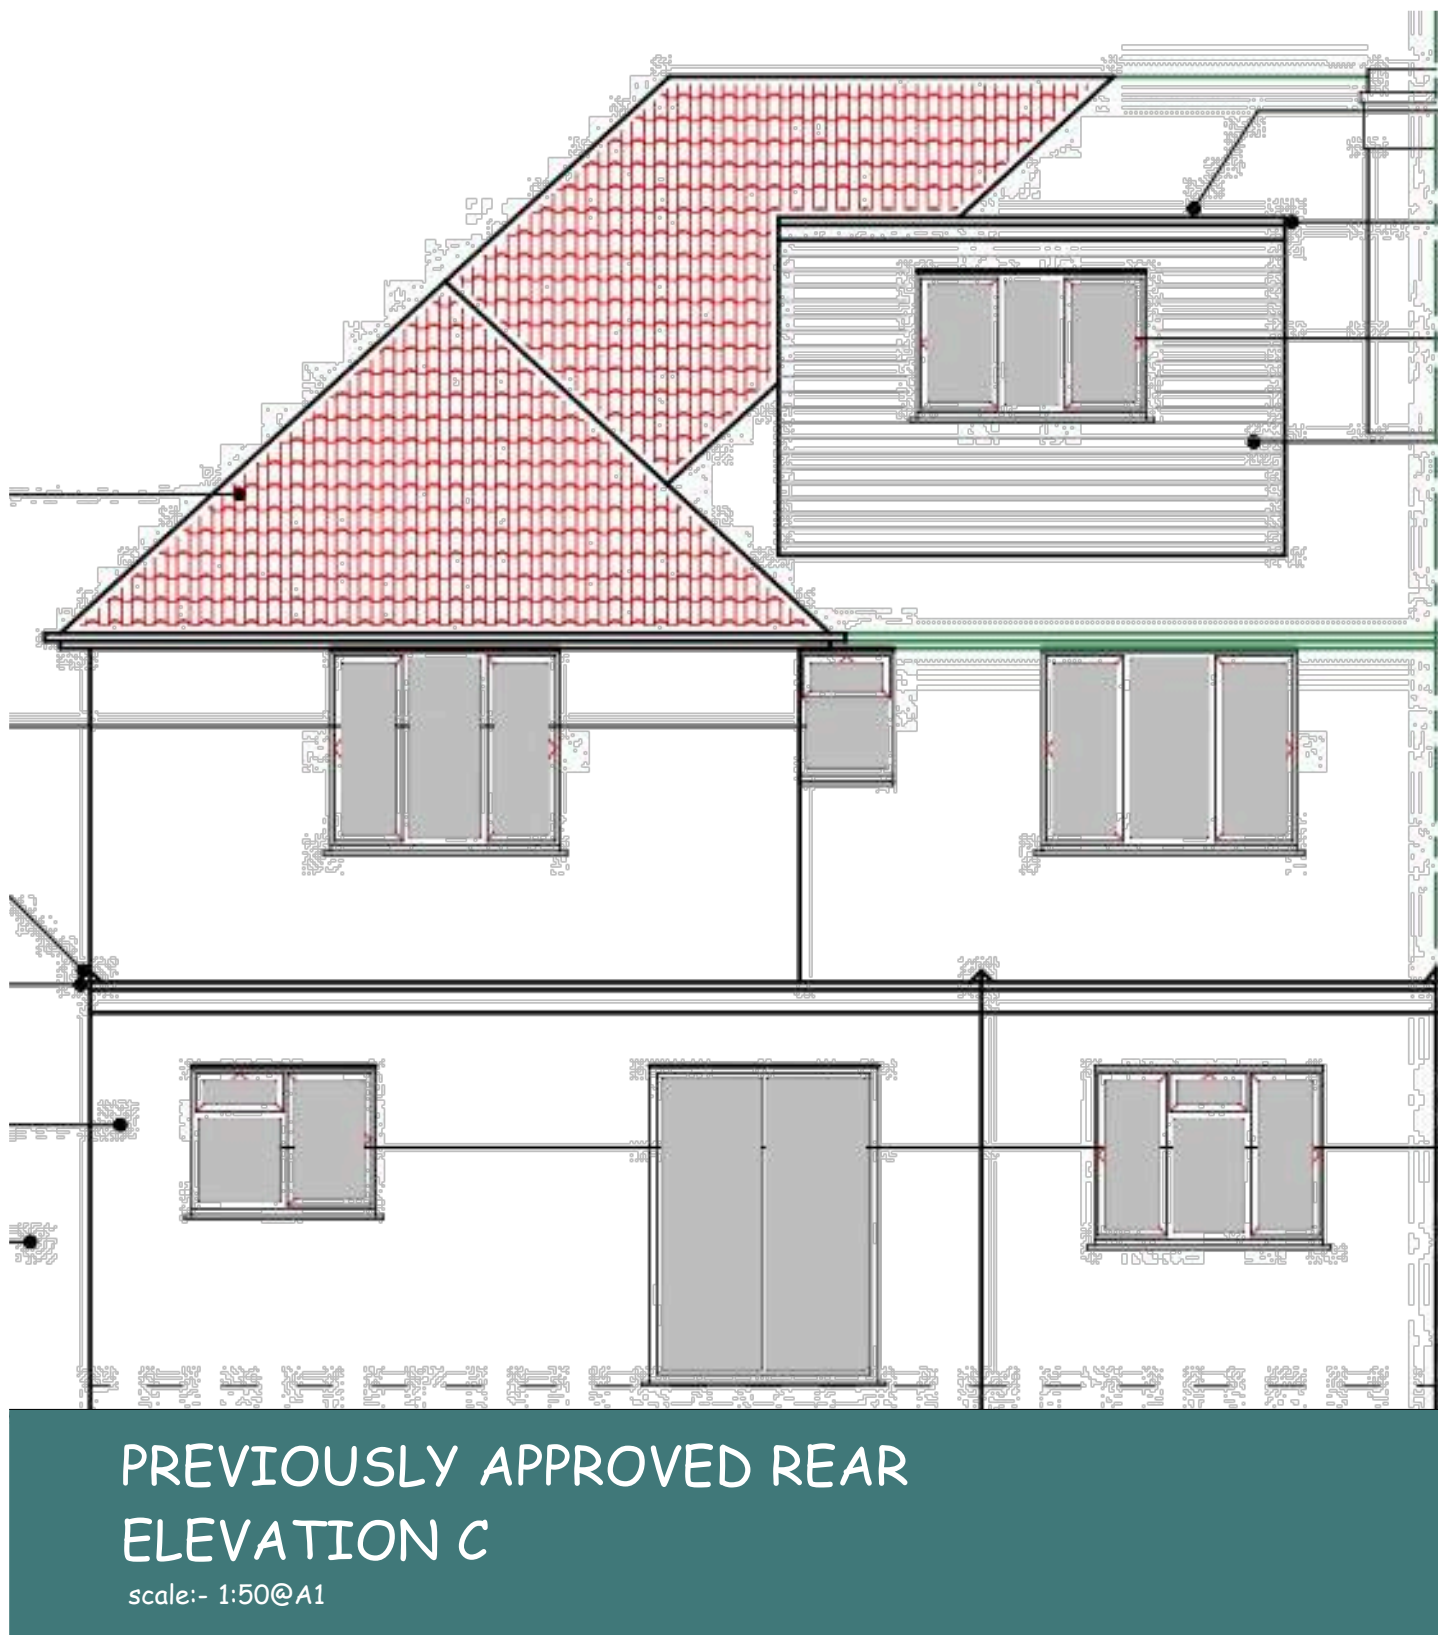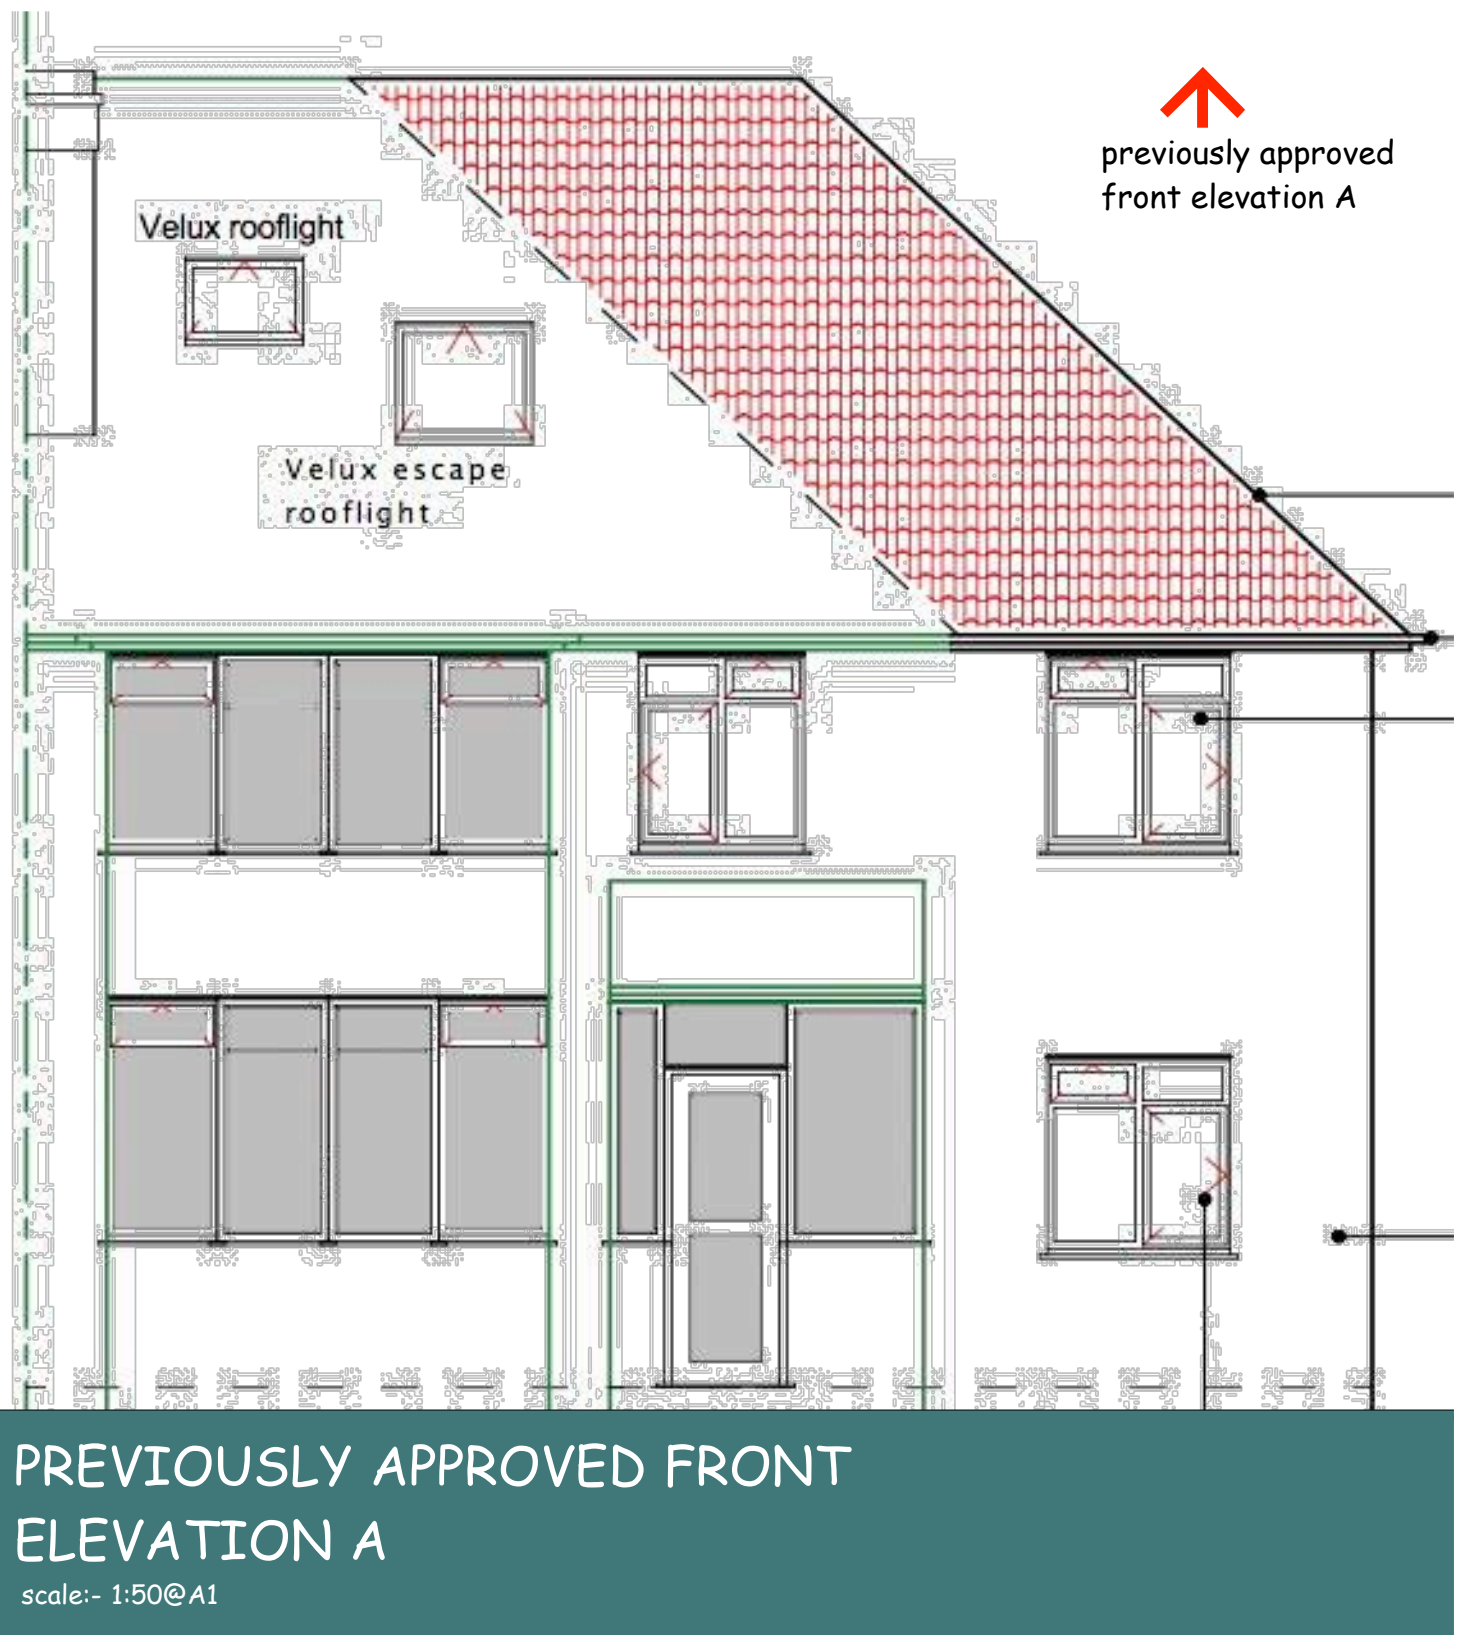


Flat roof to fall (Refer to specification)

100 dia. gutter on painted fascia

New double glazed windows

Horizontal tile hanging to front & sides of dormer in colour to match

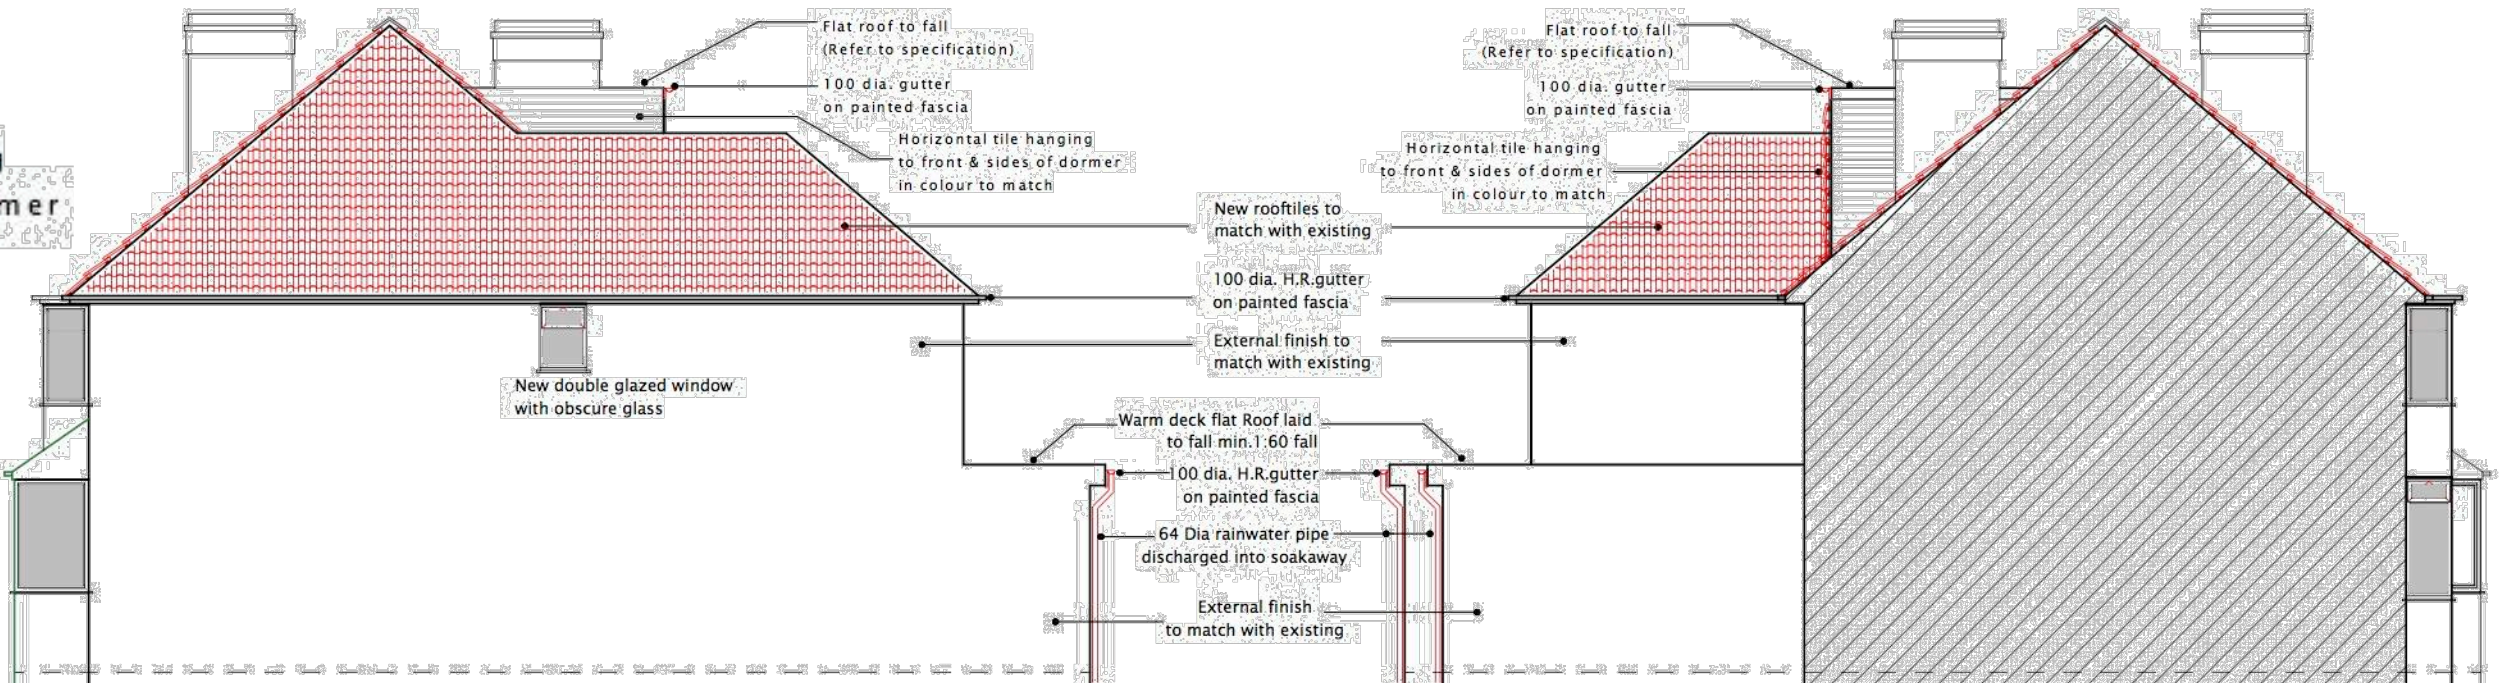

PREVIOUSLY PROPOSED SIDE ELEVATION D

scale:- 1:100@A1

PROJECT	42 HUGHES ROAD, HAYES. UB3 3AW.
DRAWING	PROPOSED INFORMATION
CLIENT	
SCALE	1:50/1:100/1:1000 @ A1
DATE	AUG/2017
DRAWING No	42HUGHES/PL04
© copyright retained	