


Note: This Drawing is for planning purpose and should not be used for construction.
All dimensions should be confirmed on site and any deviation should be reported back to designer.


Existing Single Storey
Rear extension of
32 Warley Avenue

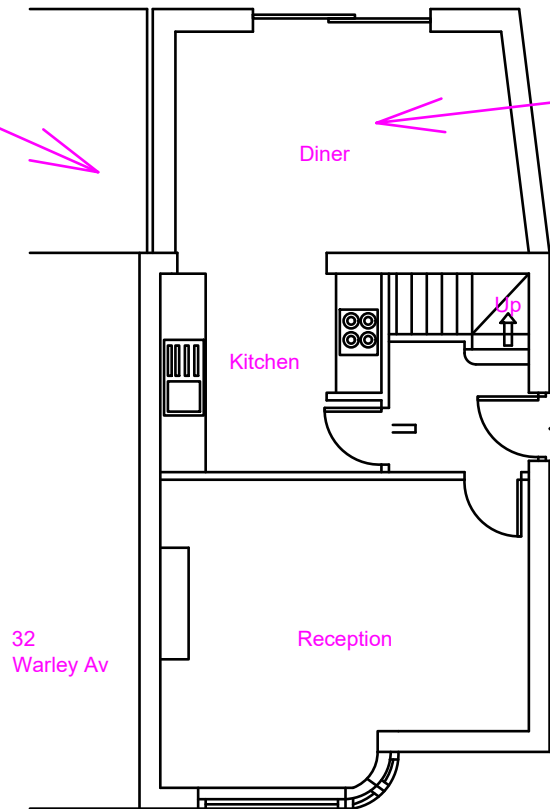


32
Warley Av

Existing Ground Floor

Existing Single Storey
Rear extension of
30 Warley Avenue

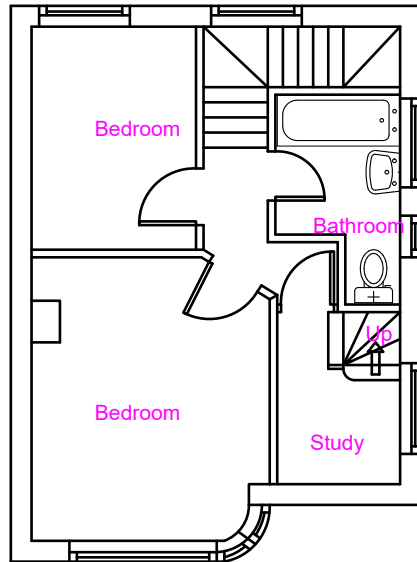


Existing First Floor

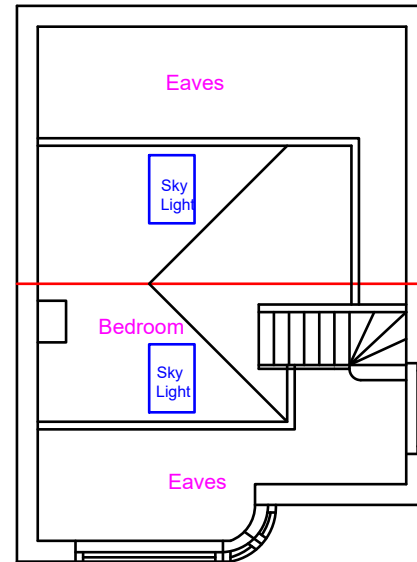

Existing Second Floor


Existing Single Storey
Rear extension of
32 Warley Avenue

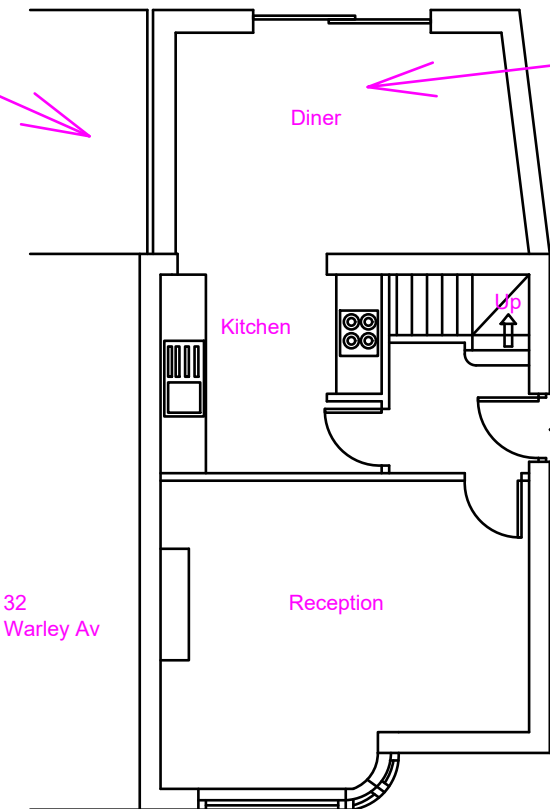


32
Warley Av

Proposed Ground Floor

Existing Single Storey
Rear extension of
30 Warley Avenue

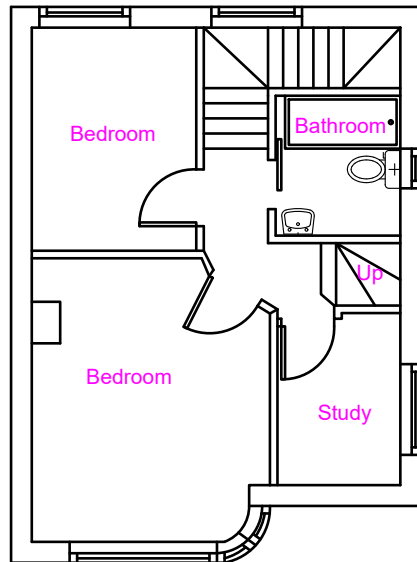

Proposed First Floor

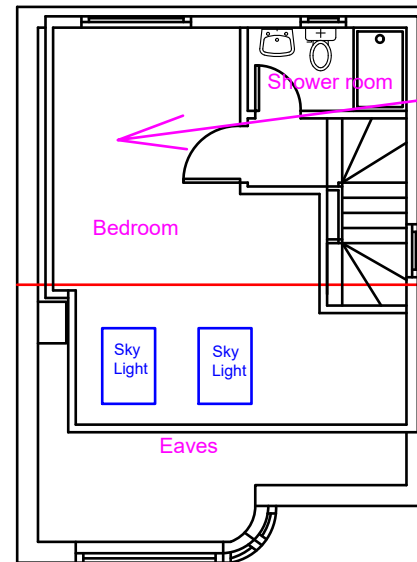

Proposed Second Floor

Proposed Development:

Loft Extension

Site Address:

30 Warley Avenue
Hayes
UB4 0QZ

Revisions:

Rev	Date	Description
A	23/03/2021	

Drawing Description:

Existing and Proposed Floor Layout

Drawing No:

ART/2021/LE30WA/EL

Scale: 1:100
Paper Size: A3
Sheet No: 1 of 4



ART CONSULTANTS (UK) LTD
113 LONG LANE
STANWELL
TW19 7AL
M:07960071377
E: ARTCONSULTANTSUK@GMAIL.COM