All dimensions in millimetres unless otherwise stated

The contractor must verify all dimensions on site before commencing on site

Architect must be notified of any suspected discrepancies or omissions

Any scaled dimensions to be confirmed by the Architect

NOTES

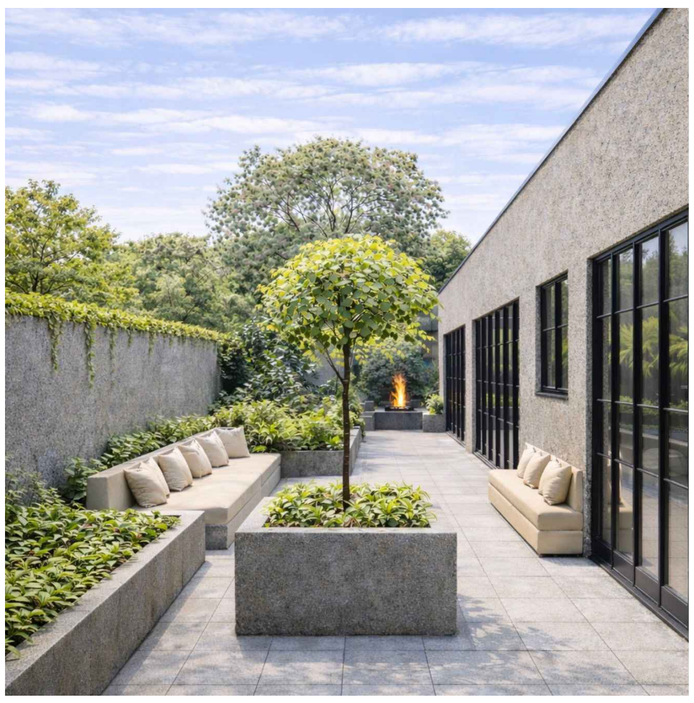

Garden landscaping

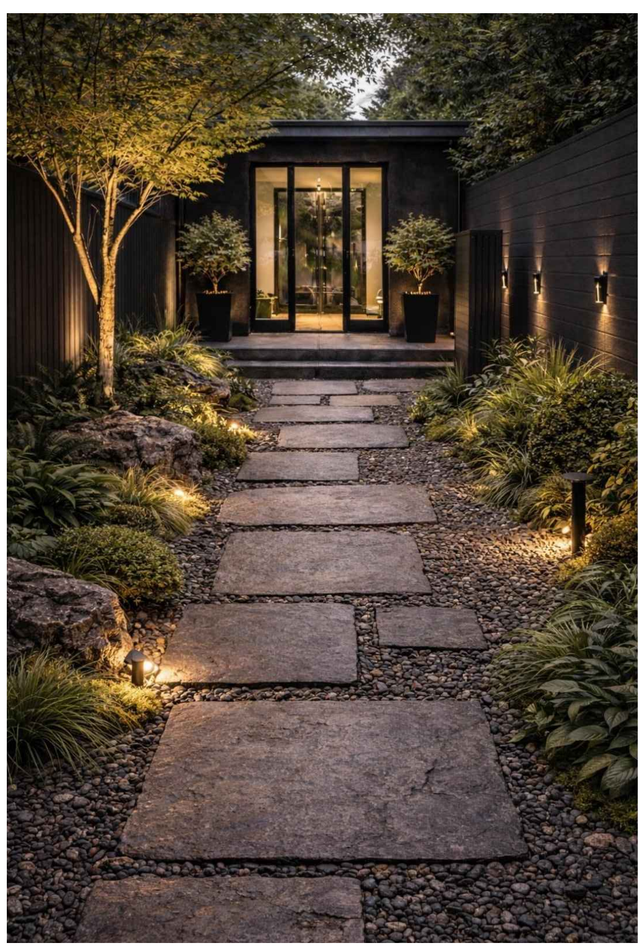

Entrance Landscaping

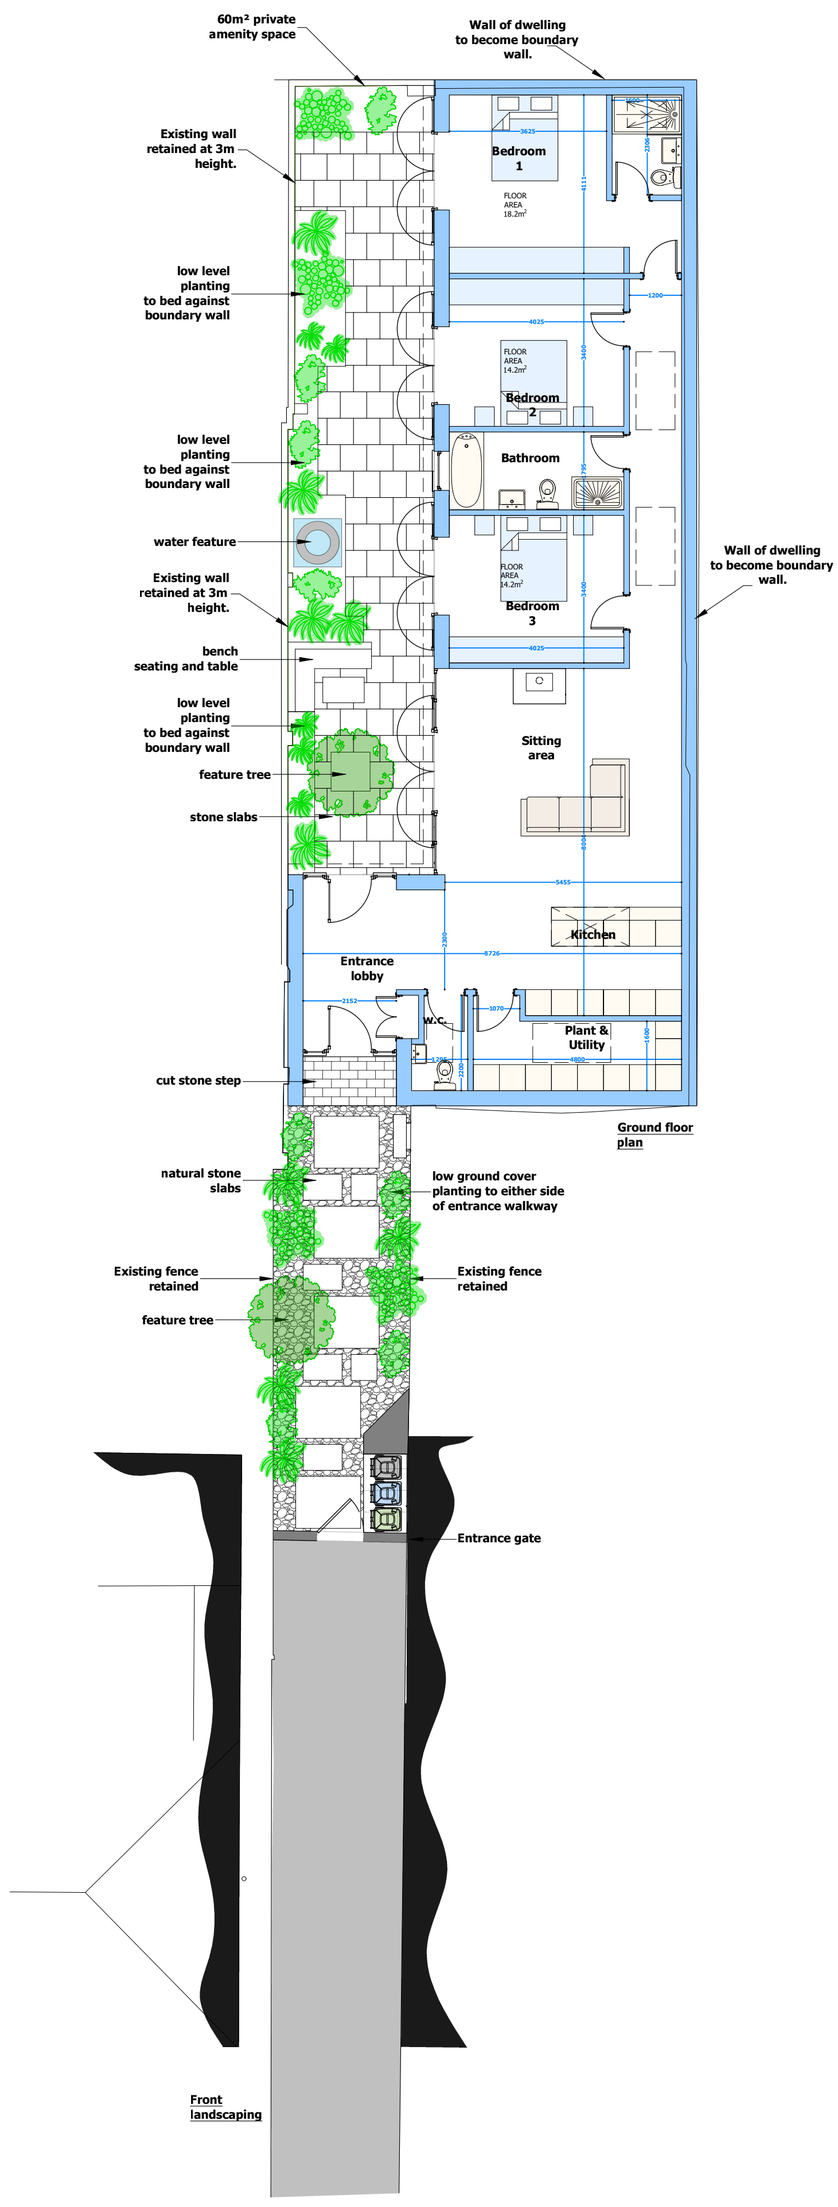

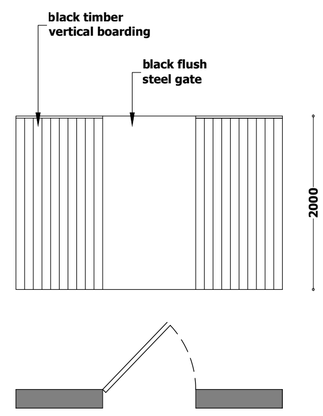

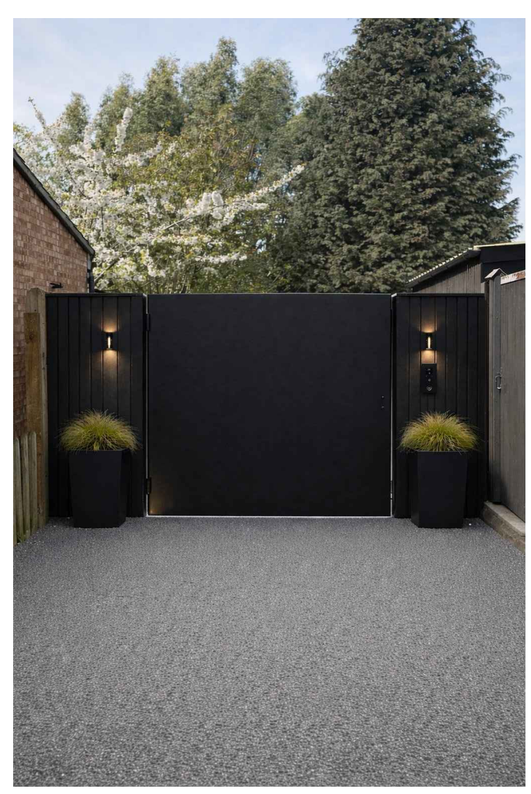

Entrance Gate

REVISIONS					

HAWKINS EADES ASSOCIATES
ARCHITECTURAL
PLANNING & DESIGN CONSULTANTS

100 High Street
Great Missenden
Bucks HP16 0BE

CIAT CHARTERED PRACTICE

Tel: (01494) 891555/891666
Fax: (01494) 891222
e-mail:mail@hawkinseades.co.uk

CLIENT	Zoe Wilson				
PROJECT	Redevelopment of 77 Hillard Road, Northwood Hills Middlesex. HA6 1SL				
TITLE	Proposed Hard and Soft Landscaping				
DRWG No.	A1	4630	PLA	2.02	-
DATE	April 26	SCALE	1:100 & 1:50		
DRAWN BY	Graham	CHECKED			

Do not scale from this drawing, use dimensions only. All discrepancies must be reported to the Architect.

© HAWKINS EADES ASSOCIATES