All dimensions in millimetres unless otherwise stated

The contractor must verify all dimensions on site before commencing on site

Architect must be notified of any suspected discrepancies or omissions

Any scaled dimensions to be confirmed by the Architect

NOTES

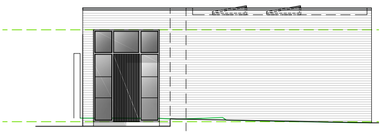

Front elevation

Side (south) elevation

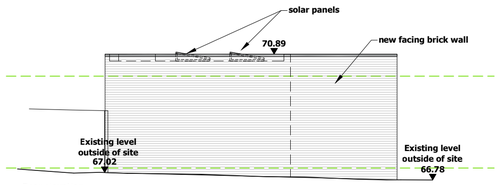

Rear elevation

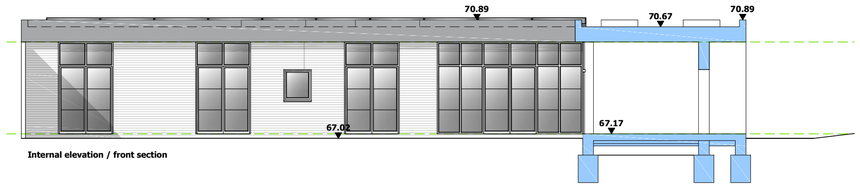

Internal elevation / front section

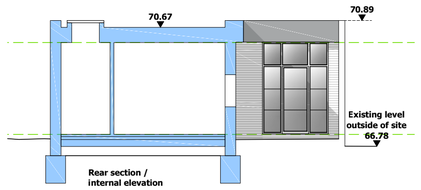

Rear section /
internal elevation

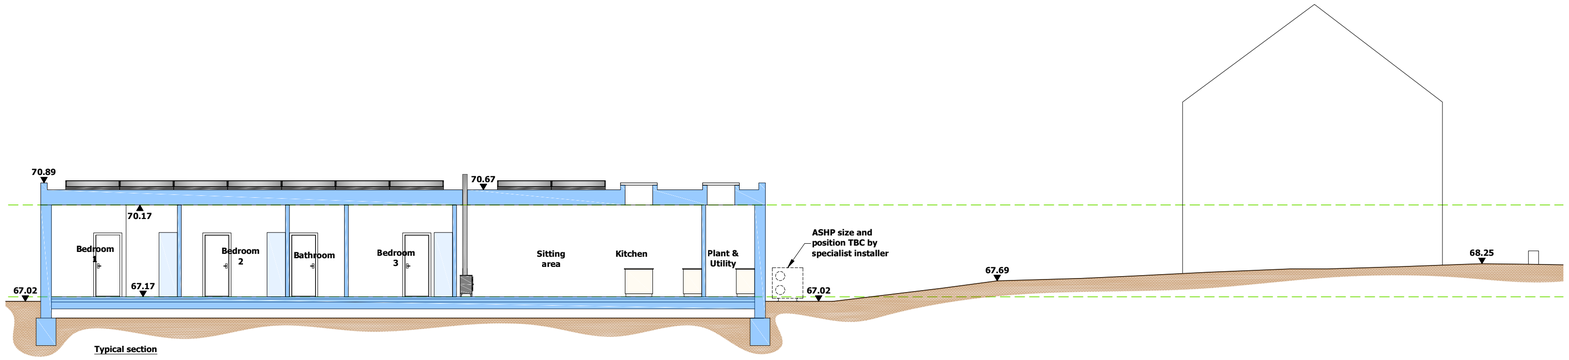

Typical section

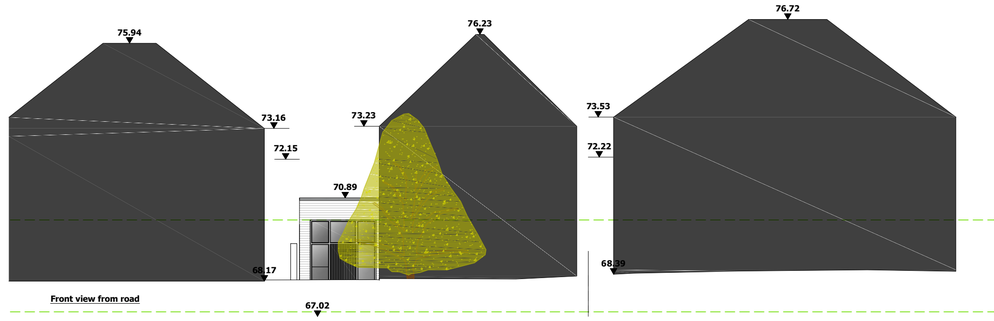

Front view from road

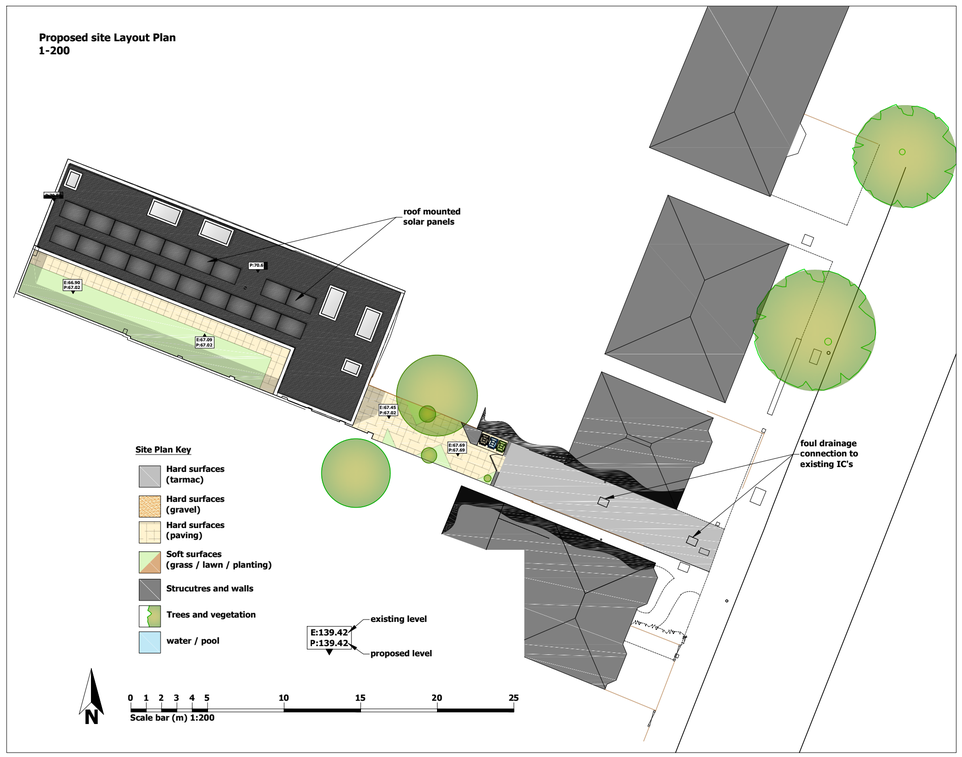

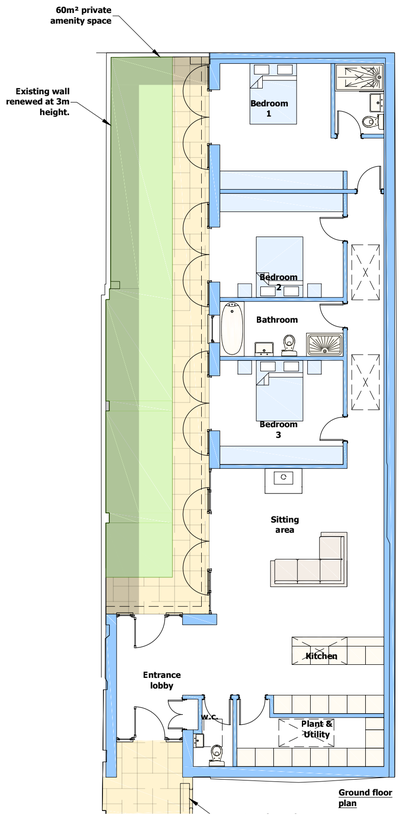

Ground floor
plan

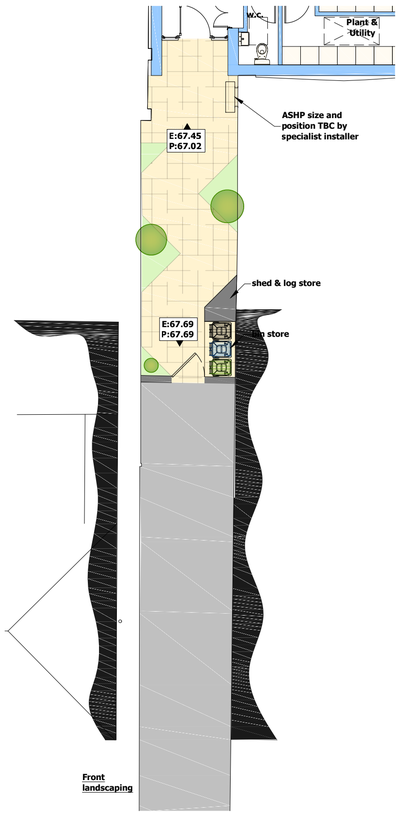

Front
landscaping

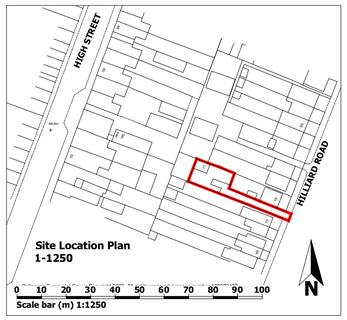

0 1 2 3 4 5 6 7 8 9 10
Scale bar (m) 1:100

REVISIONS

HAWKINS EADES ASSOCIATES
ARCHITECTURAL
PLANNING & DESIGN CONSULTANTS

100 High Street
Great Missenden
Bucks HP16 0BE

CIAT CHARTERED PRACTICE

Tel: (01494) 891555/891666
Fax: (01494) 891222
e-mail:mail@hawkinseades.co.uk

CLIENT	Zoe Wilson				
PROJECT	Redevelopment of 77 Hillard Road, Northwood Hills Middlesex. HA6 1SL				
TITLE	Proposed Plans and Elevations				
DRWG No.	A1	4630	PLA	2.01	A
DATE	February 26	SCALE	1:100		
DRAWN BY	Graham	CHECKED			

Do not scale from this drawing, use dimensions only. All discrepancies must be reported to the Architect.

© HAWKINS EADES ASSOCIATES