



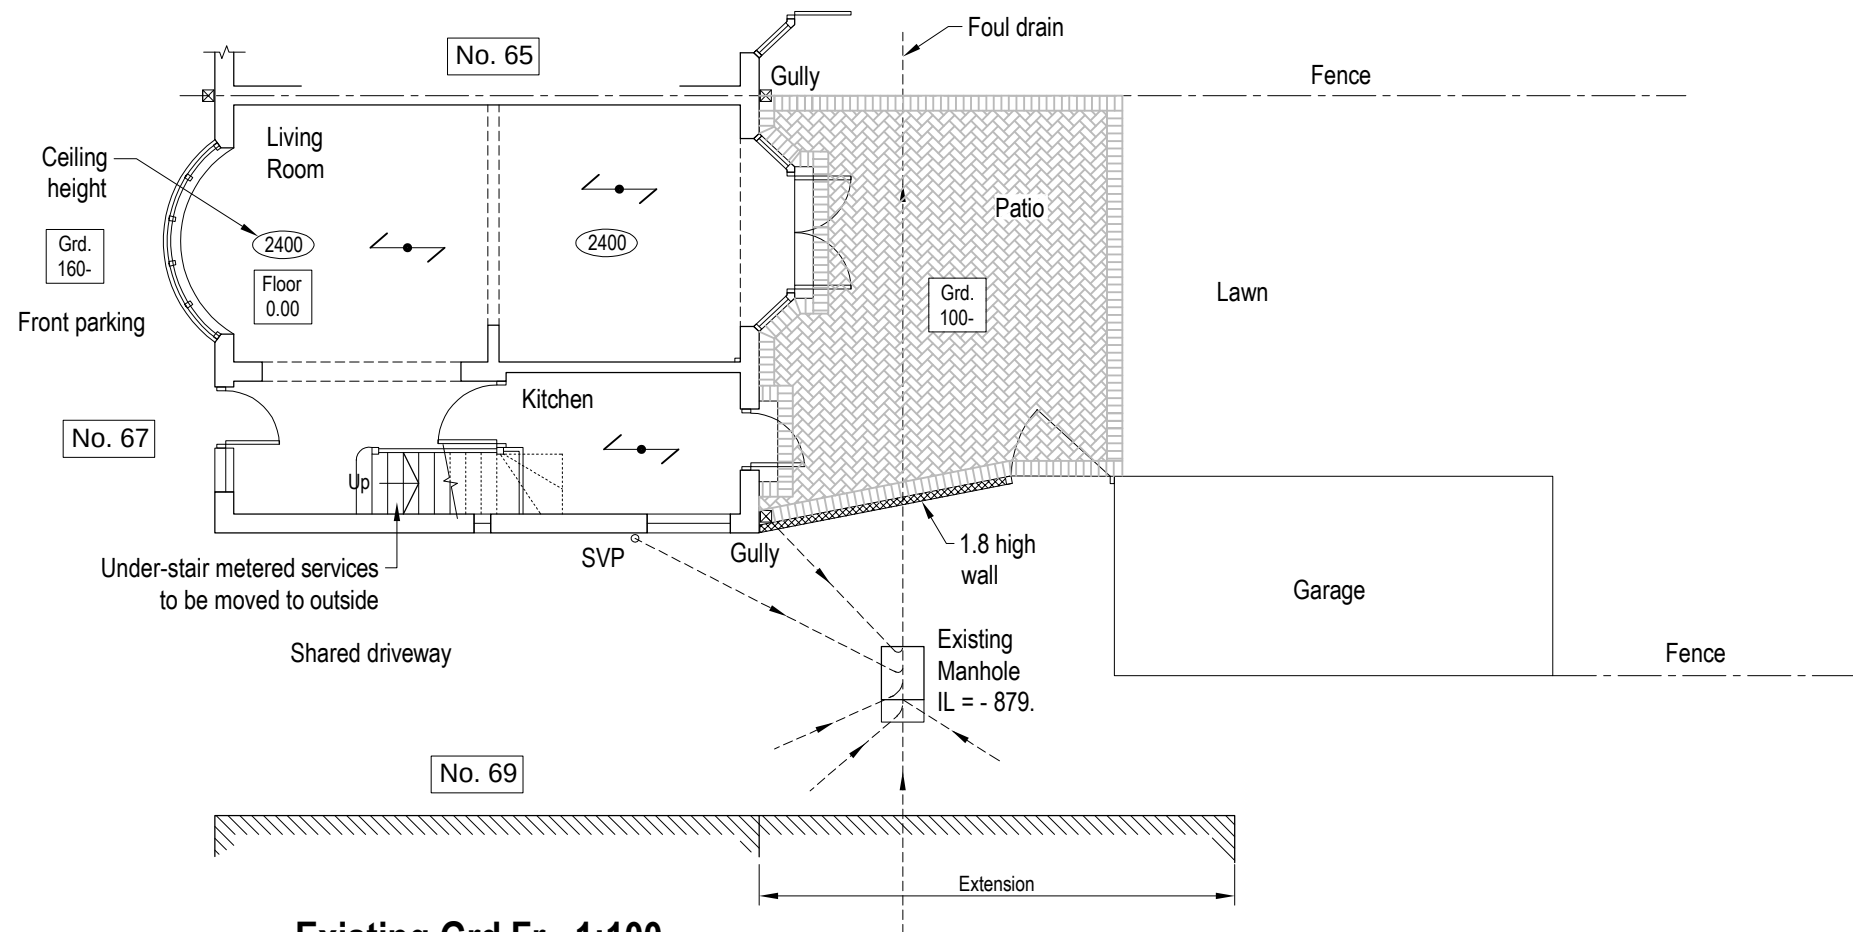

Existing Grd Fr. 1:100


Denotes assumed 1st floor joists direction.
Contractor to confirm if found different

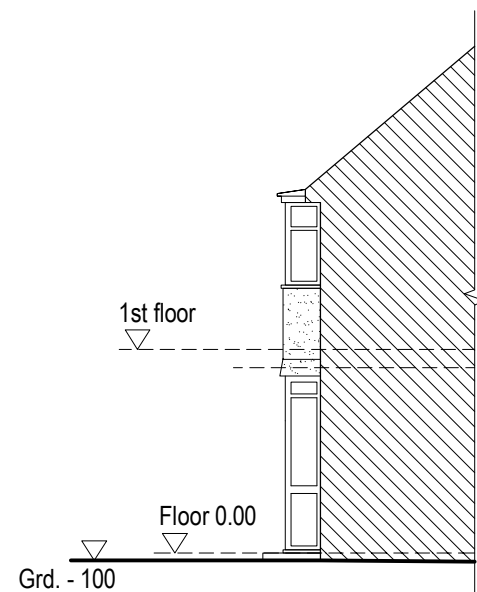


Existing Side 1:100



Existing Side 1:100

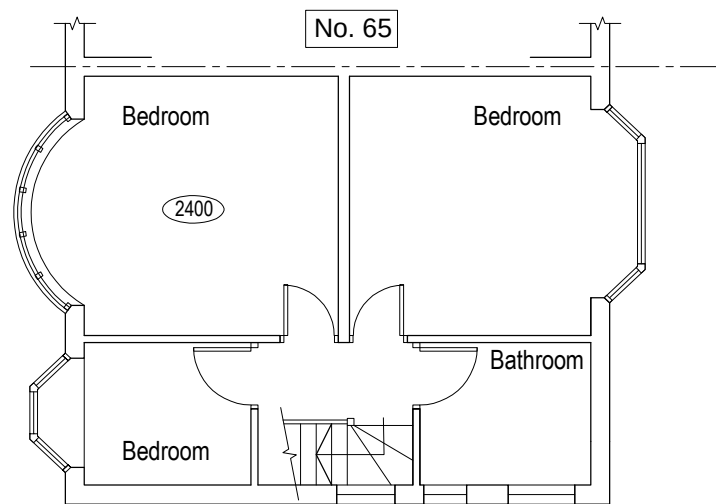

Existing 1st Fr. 1:100

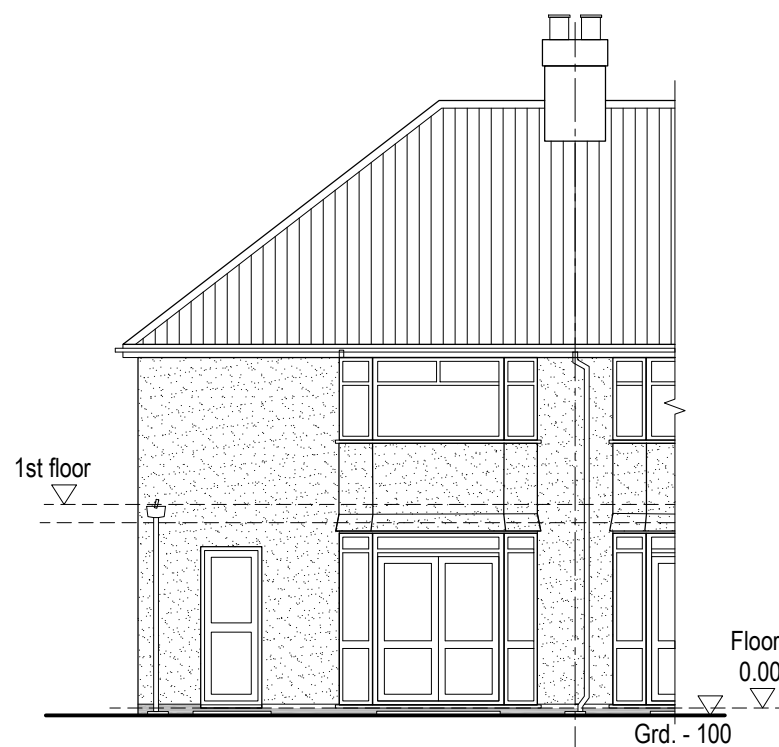

Existing Rear 1:100

0 1 2 3 4 5 6 7 8 9 10m 1:100 at A3

notes.
1. This drawing to be read in conjunction with remaining Engineer's & Architect's project drawings & specifications.
2. The Contractor must check all levels & dimensions on site and report any discrepancies found.
3. Works are to be to the satisfaction of the Local Authority, statutory bodies & in accordance with current Building Regulations and Codes of Practice.

project. **Rear Ground Floor Extension**
67 Colbrook Ave Hayes Middx. UB3 1TQ

title. **Existing Plans & Elevations**

rev.			
date.	21-05-2020	drawing no.	20-4/3
scale.	As noted at A3	rev.	.
issue.			
by	Iatinder Tamrat	m: 07810 370470	email: iatinder.t@outlook.com