


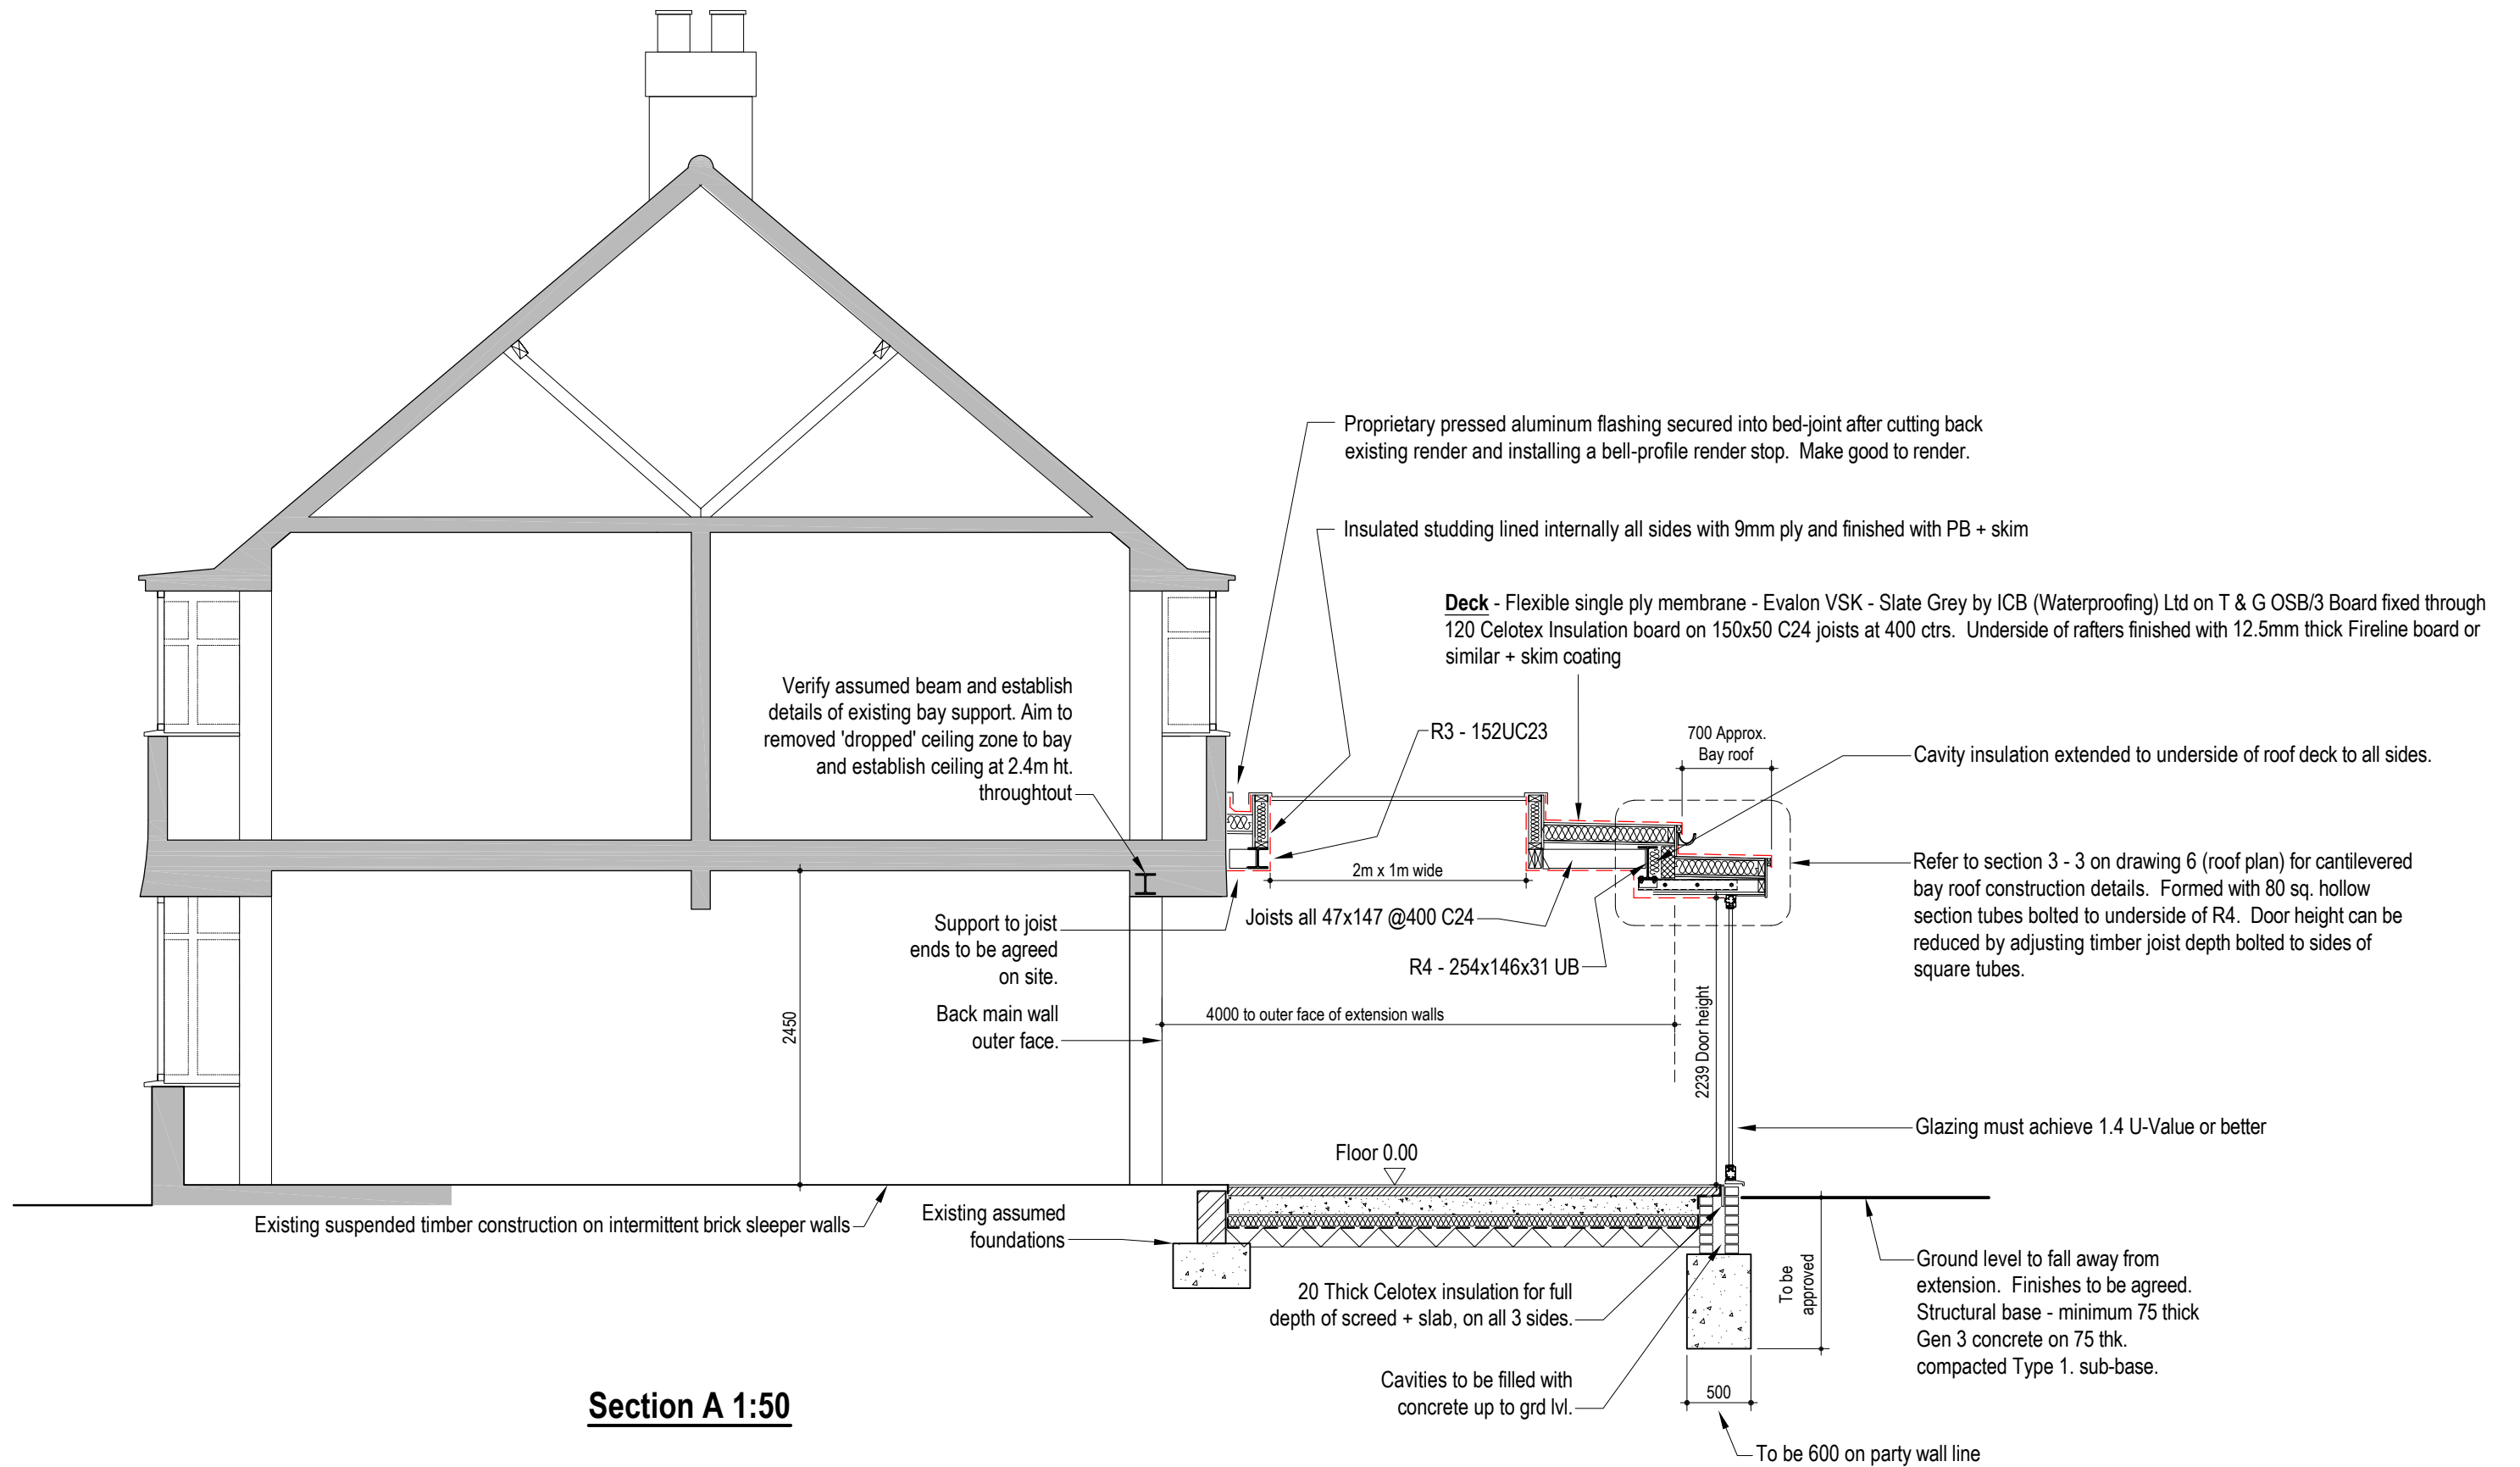

0 1 2 3 4 5 6 7 8 9 10m (1:50 at A3)

notes.

1. This drawing to be read in conjunction with remaining Engineer's & Architect's project drawings & specifications.
2. The Contractor must check all levels & dimensions on site and report any discrepancies found.
3. Works are to be to the satisfaction of the Local Authority, statutory bodies & in accordance with current Building Regulations and Codes of Practice.

project.

Rear Ground Floor Extension
67 Colbrook Ave Hayes Middx. UB3 1TQ

title.

Section

rev.

date. 21-05-2020

scale. As noted at A3

issue.

by. Iatinder Tamrat

drawing no.

20-4/6

rev.

m: 07810 370470

email: iatinder.t@outlook.com