
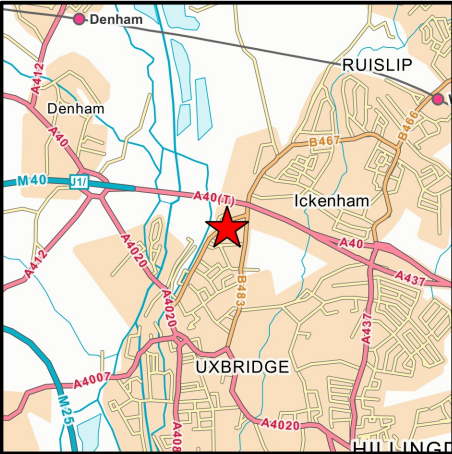


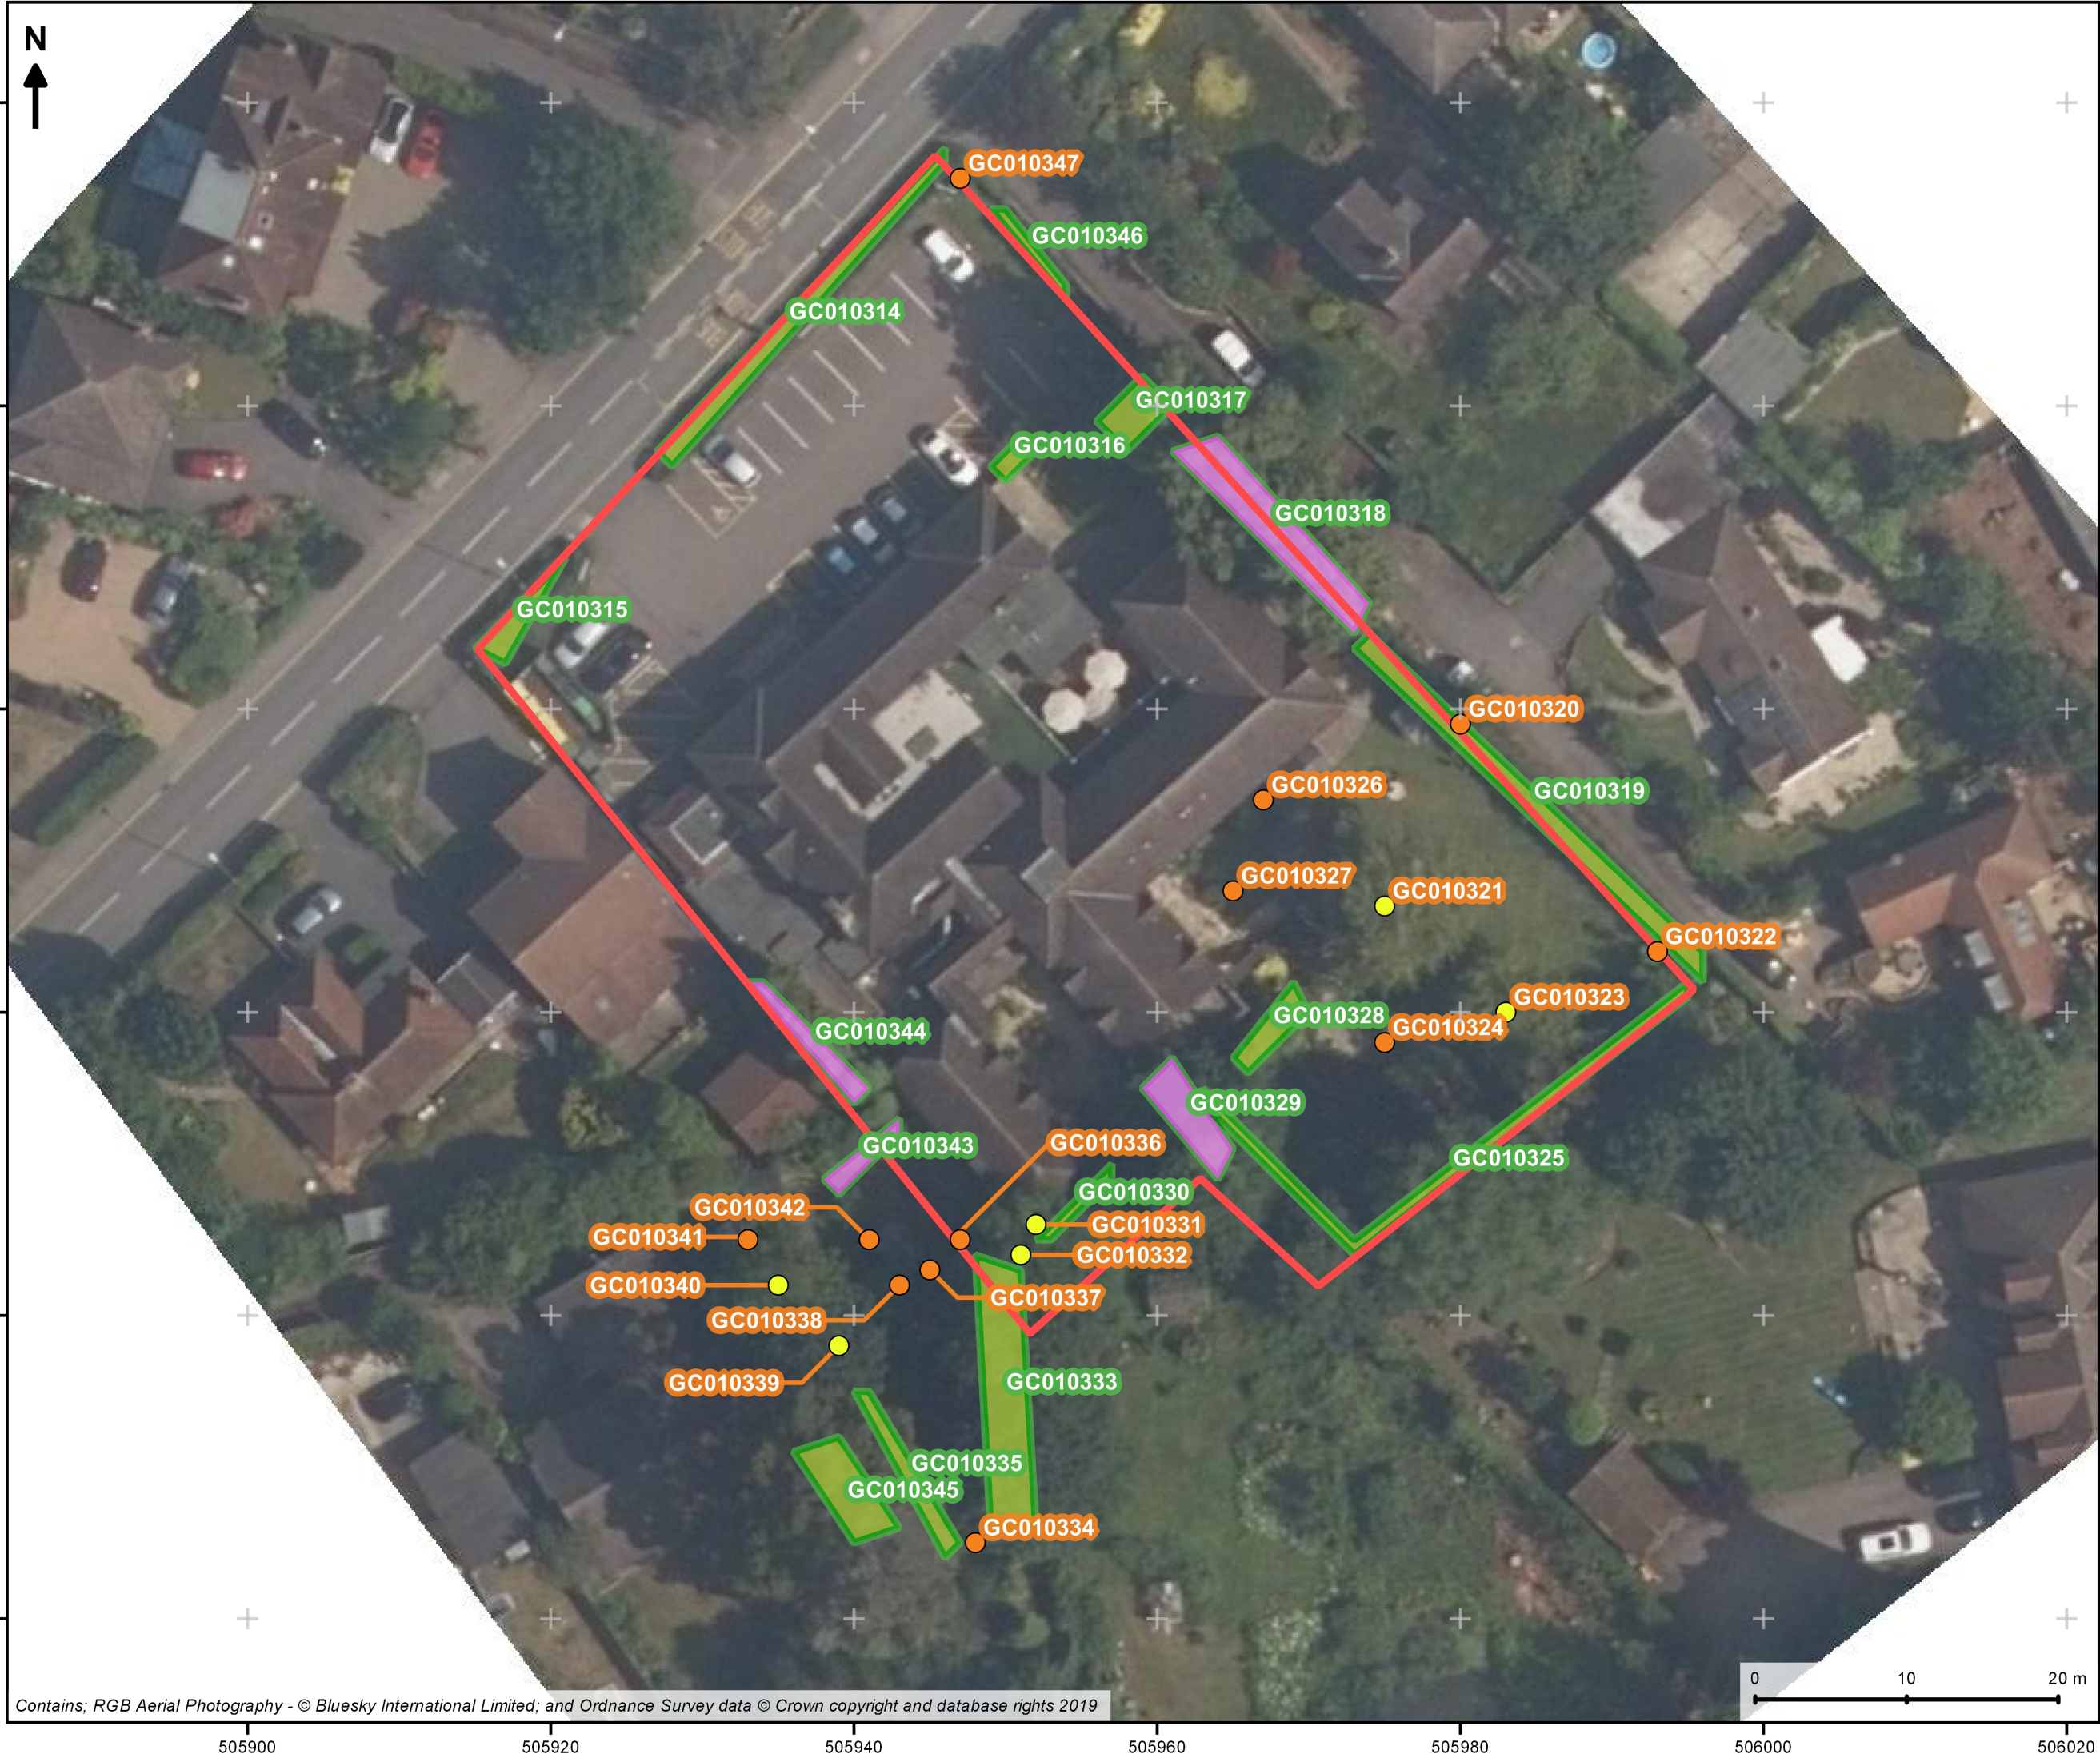

Client: BUPA

Site: Clare House Care Home

Title: Tree Survey

- Legend:
- Individual Tree
 - Individual Tree (Action)
 - Group of Trees
 - Group of Trees (Action)
 - Site Boundary (Indicative)

Date: August 2021 Produced by: IH Checked by: KS

Notes:

1. Tree locations plotted based on visual inspection conducted on site by surveyor.

© This map is the copyright of Ground Control Ltd and cannot be reproduced in any form without express consent of the company.

Ground Control Ltd, Kingfisher House, Radford Way, Billericay, Essex, CM12 0EQ