



IA.18023.21

General Notes + H&S File

1. These drawings are issued only for the following purposes:

PLANNING APPLICATION

2. No Asbestos survey is available for this property. Given its age it is possible that asbestos may be uncovered during the works and the Principal Contractor should take their own precautions for dealing accordingly with the associated risks

3. The design is at an early stage but no other unusual risks have yet been identified as associated with this project for construction, maintenance or demolition. Any residual risks will be recorded here as the design develops.

Legend

- New Structural Beam Over
- Existing Structure to be Removed
- Existing Structure to be Retained
- Proposed Structure
- } --- New Private Drain
- New Inspection Chamber over Drain
- ⊕ New Soil and Vent Pipe
- ST Store
- W Wardrobe
- RLO New Roof Light Over

Drawing Revisions

-	-	-
-	-	-

This Drawing is Copyright © 2018

inform
architects

Project Name


Proposed Extensions and Alterations,
34 Watford Road, Northwood

Drawing Title

Planning Application
Proposed Ground Floor Plan

no.	rev.	date	scale
IA.18023.21	-	24.07.18	1:100 @ A3

t 020 3637 6792 e studio@inform-architects.co.uk
a 4 Ivory Wharf, 4 Elephant Lane, London, SE16 4JD
w www.inform-architects.co.uk

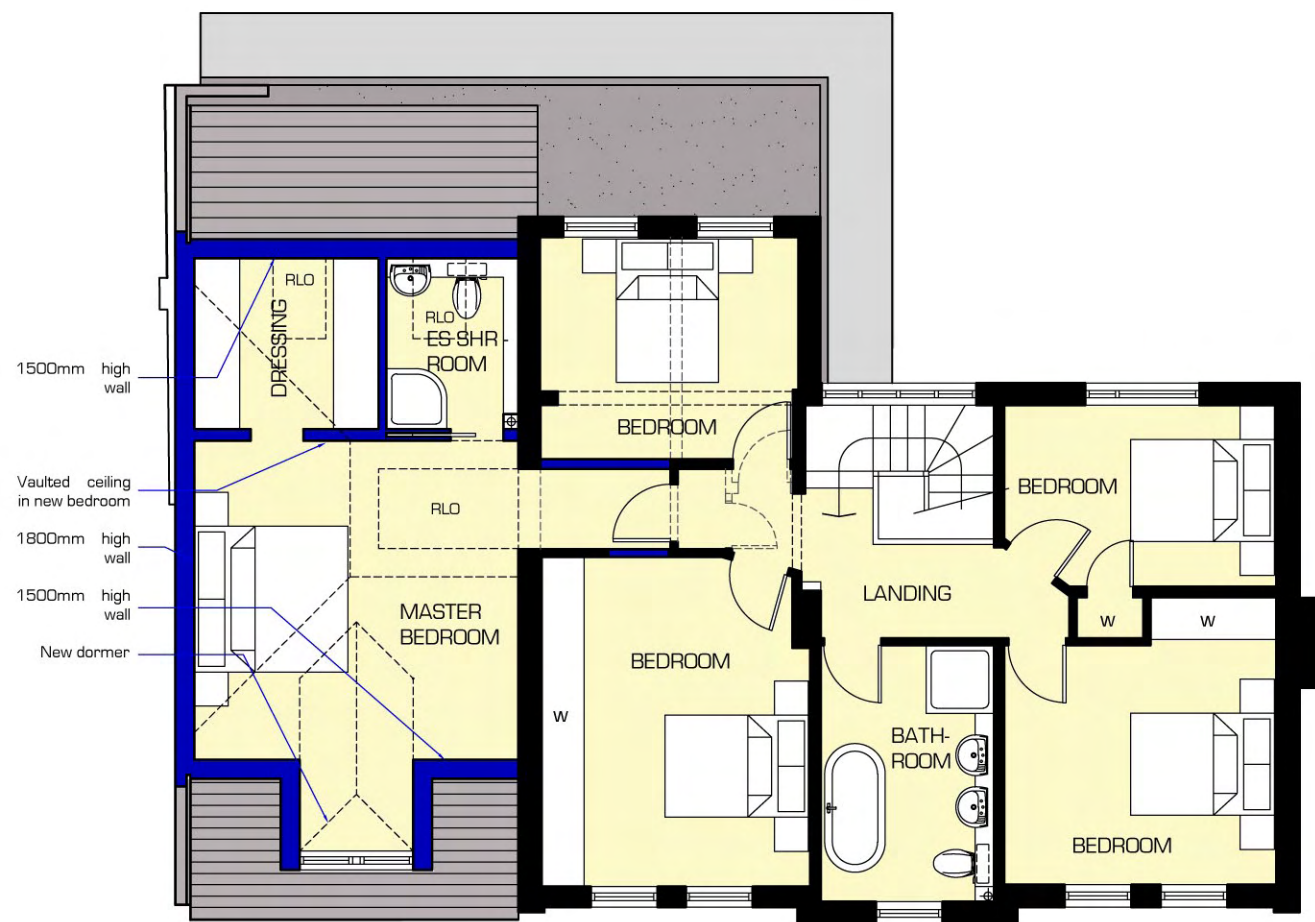

FIRST FLOOR PLAN
AS PROPOSED



IA.18023.22

General Notes + H&S File

1. These drawings are issued only for the following purposes:

PLANNING APPLICATION

2. No Asbestos survey is available for this property. Given its age it is possible that asbestos may be uncovered during the works and the Principal Contractor should take their own precautions for dealing accordingly with the associated risks

3. The design is at an early stage but no other unusual risks have yet been identified as associated with this project for construction, maintenance or demolition. Any residual risks will be recorded here as the design develops.

Legend

- New Structural Beam Over
- Existing Structure to be Removed
- Existing Structure to be Retained
- Proposed Structure
- ⊕ New Soil and Vent Pipe
- ST Store
- W Wardrobe
- RLO Roof Light Over

Drawing Revisions

- - -
- - -

This Drawing is Copyright © 2018

inform
architects

Project Name


Proposed Extensions and Alterations,
34 Watford Road, Northwood

Drawing Title

Planning Application
Proposed First Floor Plan

no.	rev.	date	scale
IA.18023.22	-	24.07.18	1:100 @ A3

t 020 3637 6792 e studio@inform-architects.co.uk
a 4 Ivory Wharf, 4 Elephant Lane, London, SE16 4JD
w www.inform-architects.co.uk

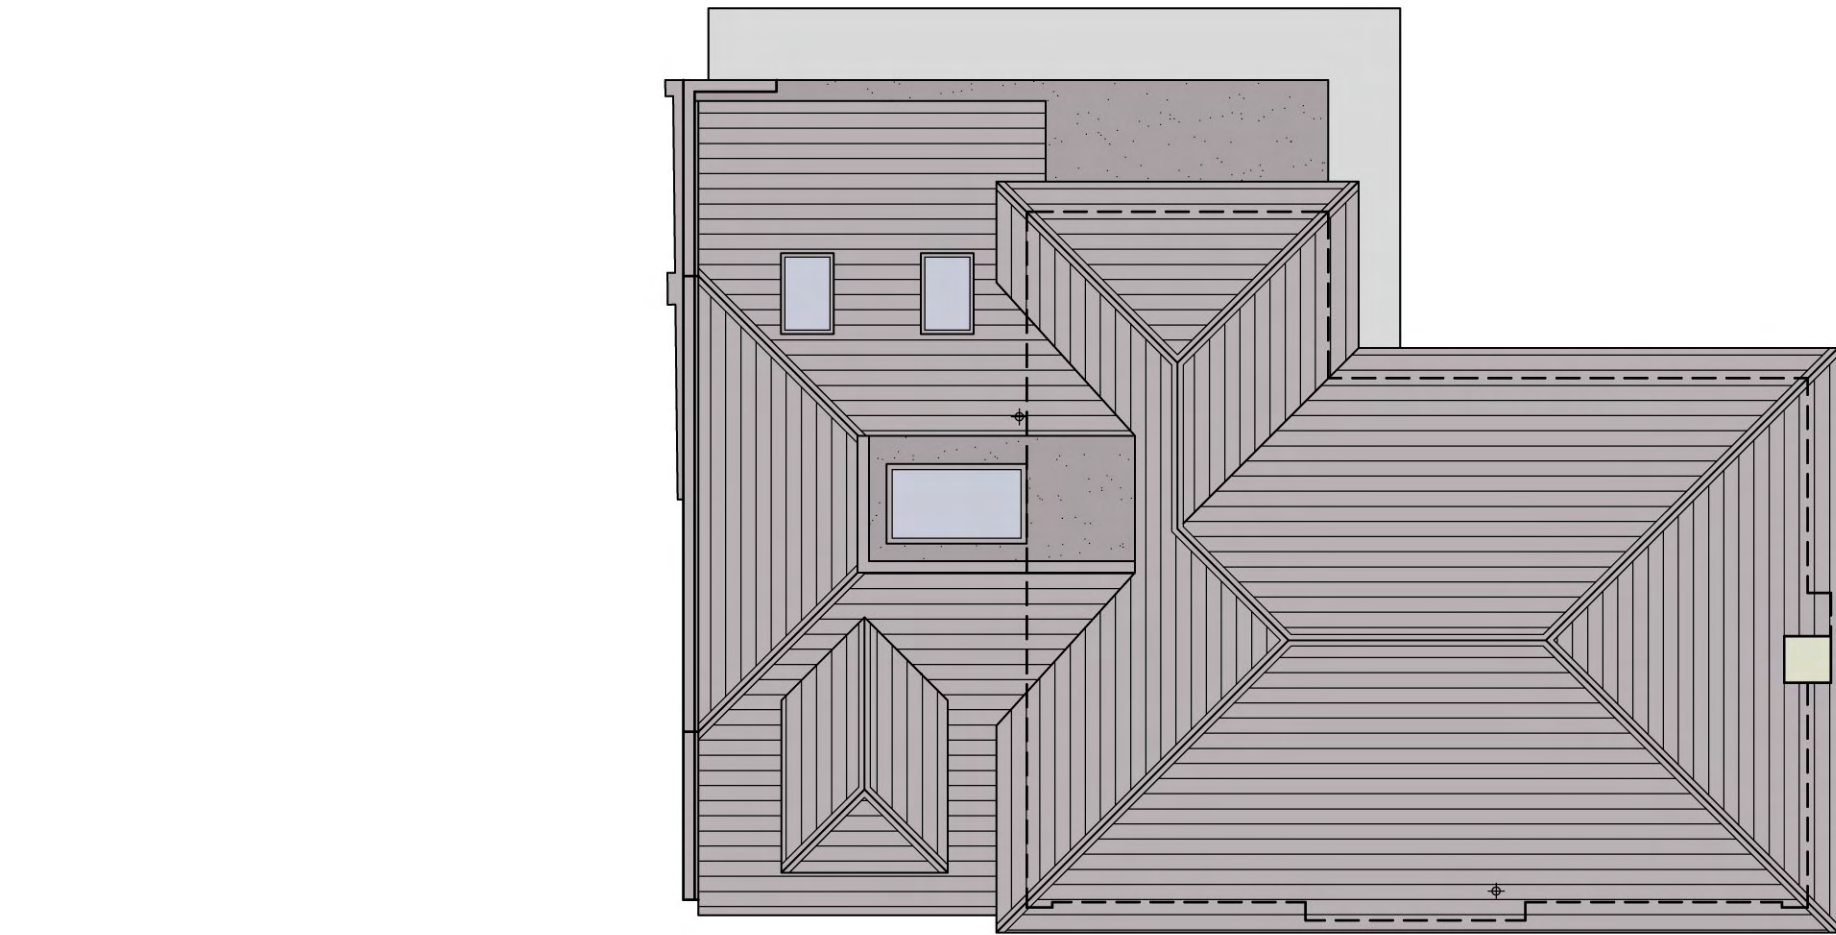

NEW ROOF PLAN
AS PROPOSED



IA.18023.23

General Notes + H&S File

1. These drawings are issued only for the following purposes:

INFORMATION AND COMMENT

2. No Asbestos survey is available for this property. Given its age it is possible that asbestos may be uncovered during the works and the Principal Contractor should take their own precautions for dealing accordingly with the associated risks

3. The design is at an early stage but no other unusual risks have yet been identified as associated with this project for construction, maintenance or demolition. Any residual risks will be recorded here as the design develops.

Legend

- New Structural Beam Over
- Existing Structure to be Removed
- Existing Structure to be Retained
- Proposed Structure
- ⊕ New Soil and Vent Pipe
- ST Store
- W Wardrobe
- RLO Roof Light Over

Drawing Revisions

A 13.07.18 Design Development
- - -

This Drawing is Copyright © 2018

inform
architects

Project Name

Proposed Extensions and Alterations,
34 Watford Road, Northwood

Drawing Title

Planning Application
Proposed Roof Plan

no.	rev.	date	scale
IA.18023.23	-	24.07.18	1:100 @ A3

t 020 3637 6792 e studio@inform-architects.co.uk
a 4 Ivory Wharf, 4 Elephant Lane, London, SE16 4JD
w www.inform-architects.co.uk



NORTH WEST ELEVATION (FRONT)
AS PROPOSED



SOUTH EAST ELEVATION (REAR)
AS PROPOSED

0 1m 2m 10m

IA.18023.24

General Notes + H&S File

1. These drawings are issued only for the following purposes:

INFORMATION AND COMMENT

2. No Asbestos survey is available for this property. Given its age it is possible that asbestos may be uncovered during the works and the Principal Contractor should take their own precautions for dealing accordingly with the associated risks

3. The design is at an early stage but no other unusual risks have yet been identified as associated with this project for construction, maintenance or demolition. Any residual risks will be recorded here as the design develops.

Legend

Drawing Revisions

This Drawing is Copyright © 2018

inform
architects

Project Name


Proposed Extensions and Alterations,
34 Watford Road, Northwood

Drawing Title


Planning Application
Proposed Elevations Sheet 1

no.	rev.	date	scale
IA.18023.24	-	24.07.18	1:100 @ A3

t 020 3637 6792 e studio@inform-architects.co.uk
a 4 Ivory Wharf, 4 Elephant Lane, London, SE16 4JD
w www.inform-architects.co.uk

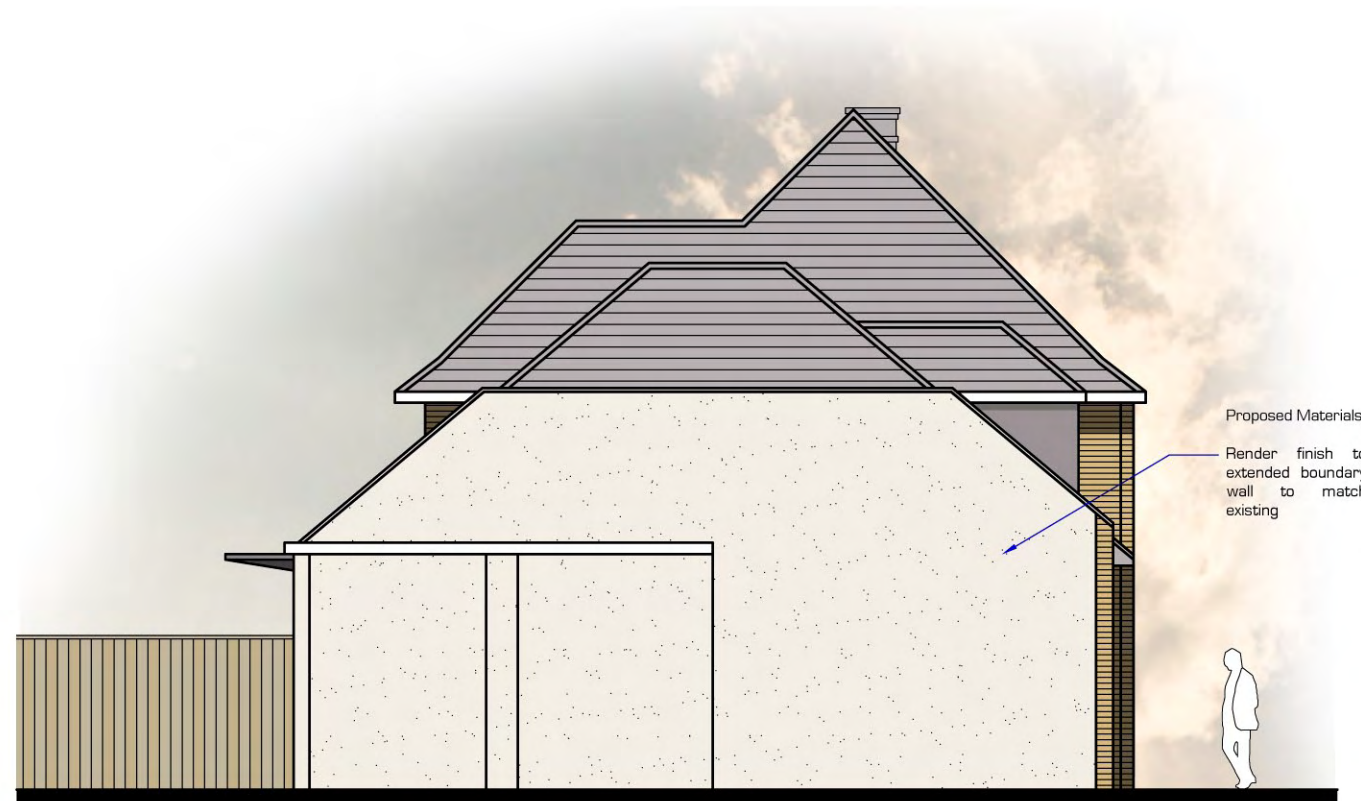

NORTH EAST ELEVATION
AS PROPOSED

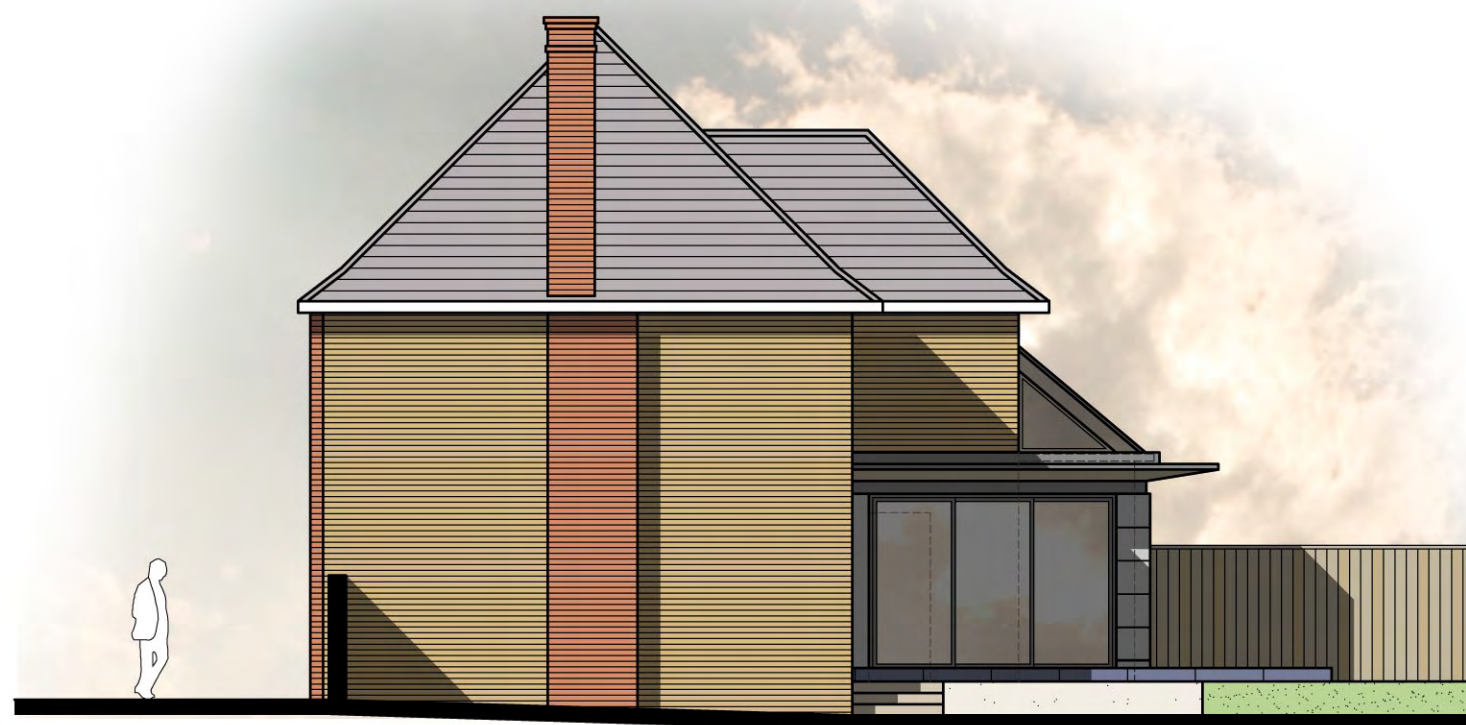

SOUTH WEST ELEVATION
AS PROPOSED



IA.18023.25

General Notes + H&S File

1. These drawings are issued only for the following purposes:

PLANNING APPLICATION

2. No Asbestos survey is available for this property. Given its age it is possible that asbestos may be uncovered during the works and the Principal Contractor should take their own precautions for dealing accordingly with the associated risks

3. The design is at an early stage but no other unusual risks have yet been identified as associated with this project for construction, maintenance or demolition. Any residual risks will be recorded here as the design develops.

Legend

Drawing Revisions

This Drawing is Copyright © 2018

inform
architects

Project Name

Proposed Extensions and Alterations,
34 Watford Road, Northwood

Drawing Title

Planning Application
Proposed Elevations Sheet 2

no.	rev.	date	scale
IA.18023.25	-	24.0718	1:100 @ A3

t 020 3637 6792 e studio@inform-architects.co.uk
a 4 Ivory Wharf, 4 Elephant Lane, London, SE16 4JD
w www.inform-architects.co.uk