


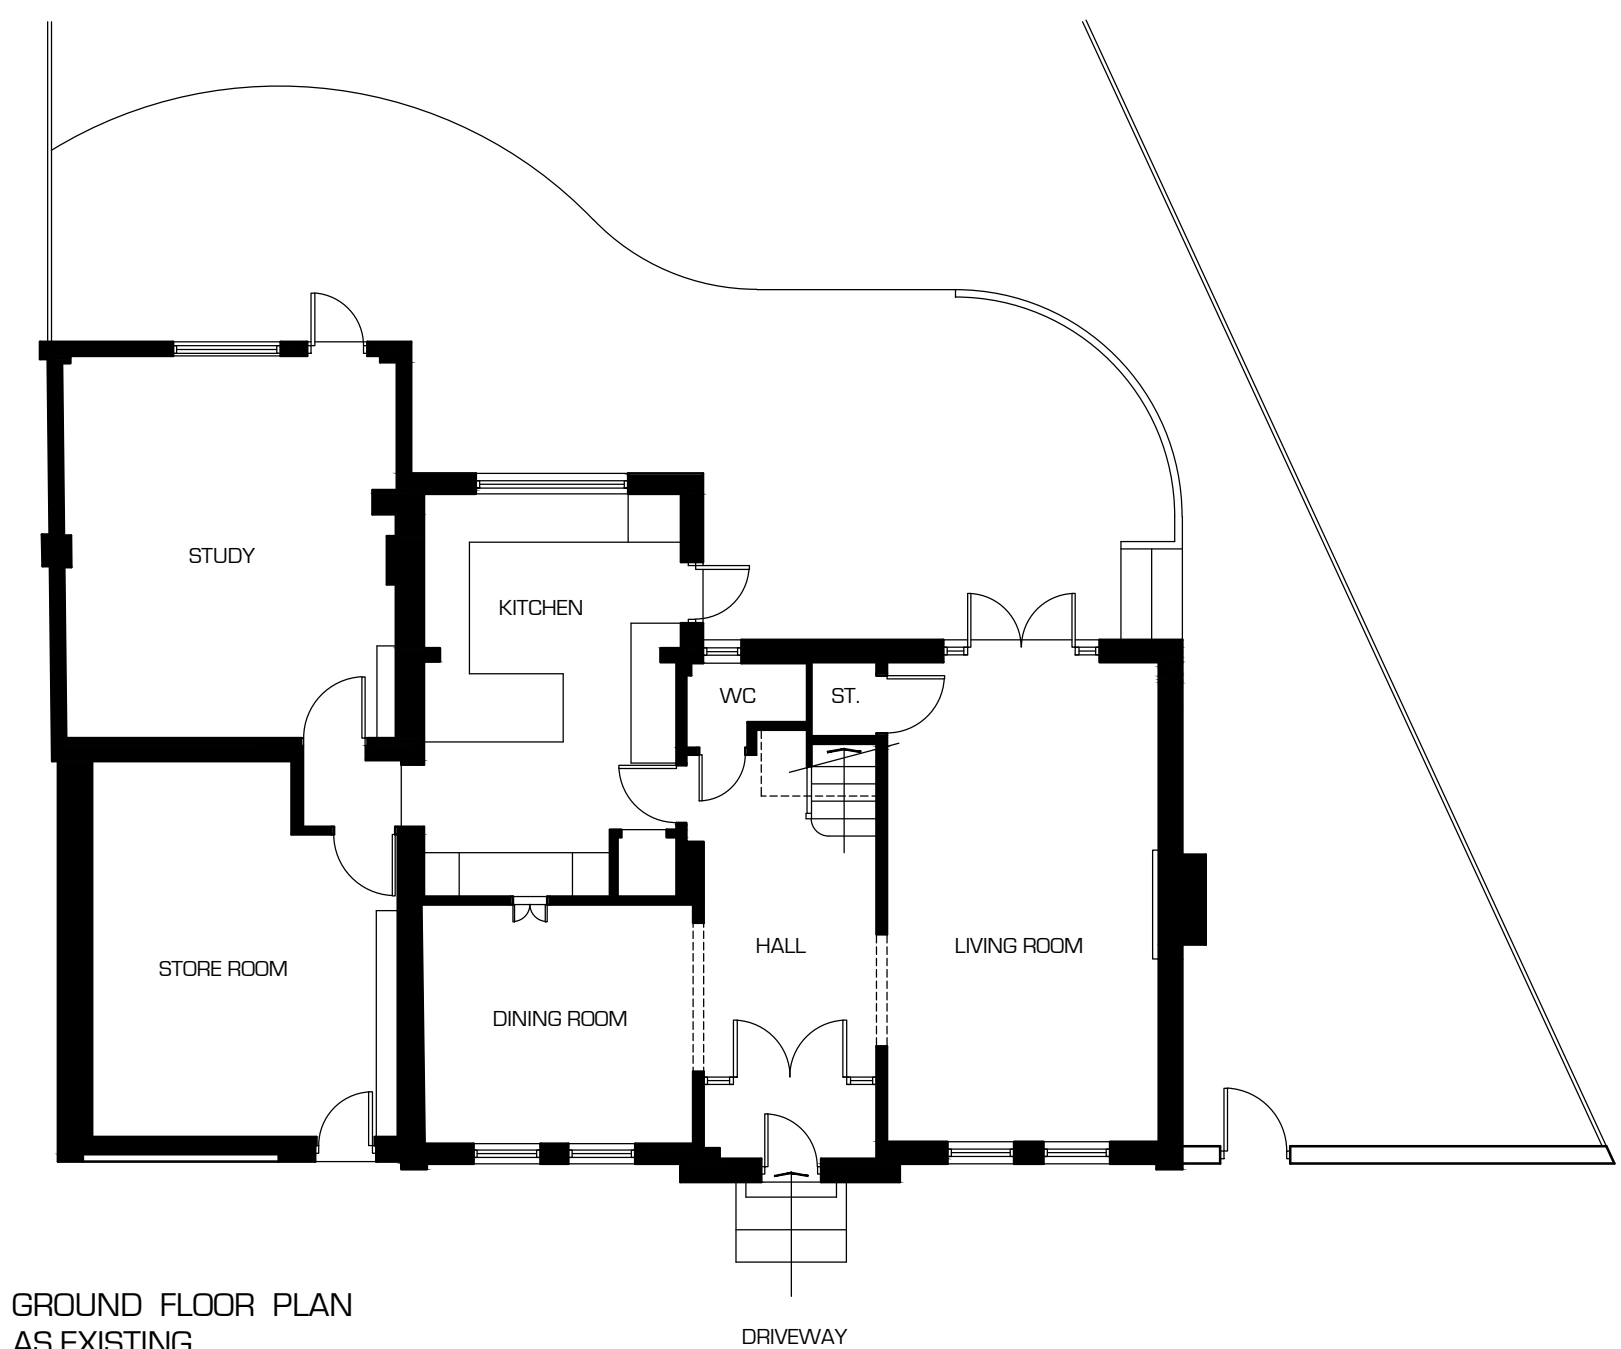

GROUND FLOOR PLAN
AS EXISTING

0 1m 2m 10m



IA.18023.01A

General Notes

1. These drawings are issued only for the following purposes:

PLANNING APPLICATION

Legend

Drawing Revisions

A 25.07.18 Northpoint Added

This Drawing is Copyright © 2018

inform
architects

Project Name


Proposed Extensions and Alterations,
34 Watford Road, Northwood

Drawing Title

Existing Ground Floor Plan

no.	rev.	date	scale
IA.18023.01	A	05.07.18	1:100 @ A3

t 020 3637 6792 e studio@inform-architects.co.uk
a 4 Ivory Wharf, 4 Elephant Lane, London, SE16 4JD
w www.inform-architects.co.uk

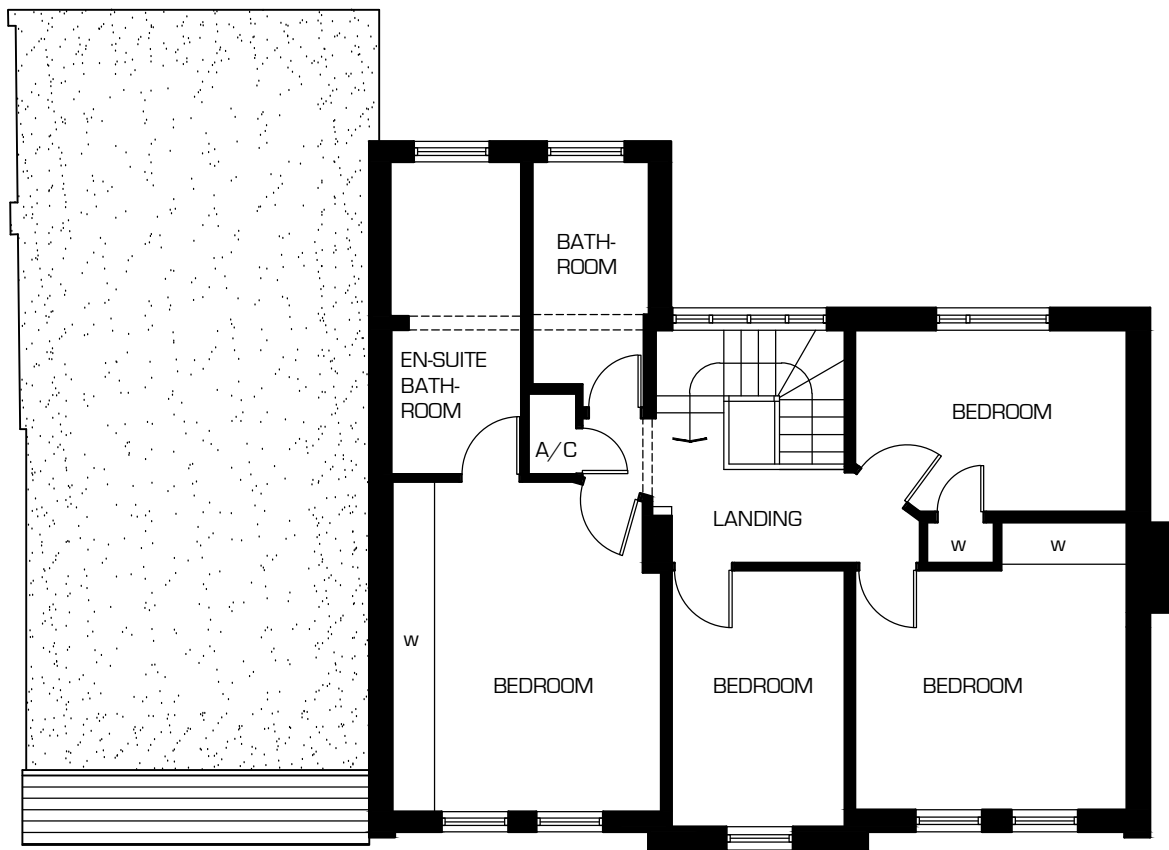

FIRST FLOOR PLAN
AS EXISTING

0 1m 2m 10m



IA.18023.02A

General Notes

1. These drawings are issued only for the following purposes:

PLANNING APPLICATION

Legend

Drawing Revisions

A 25.07.18 Northpoint Added

This Drawing is Copyright © 2018

inform
architects

Project Name


Proposed Extensions and Alterations,
34 Watford Road, Northwood

Drawing Title

Existing First Floor Plan

no.	rev.	date	scale
IA.18023.02	A	05.07.18	1:100 @ A3

t 020 3637 6792 e studio@inform-architects.co.uk
a 4 Ivory Wharf, 4 Elephant Lane, London, SE16 4JD
w www.inform-architects.co.uk

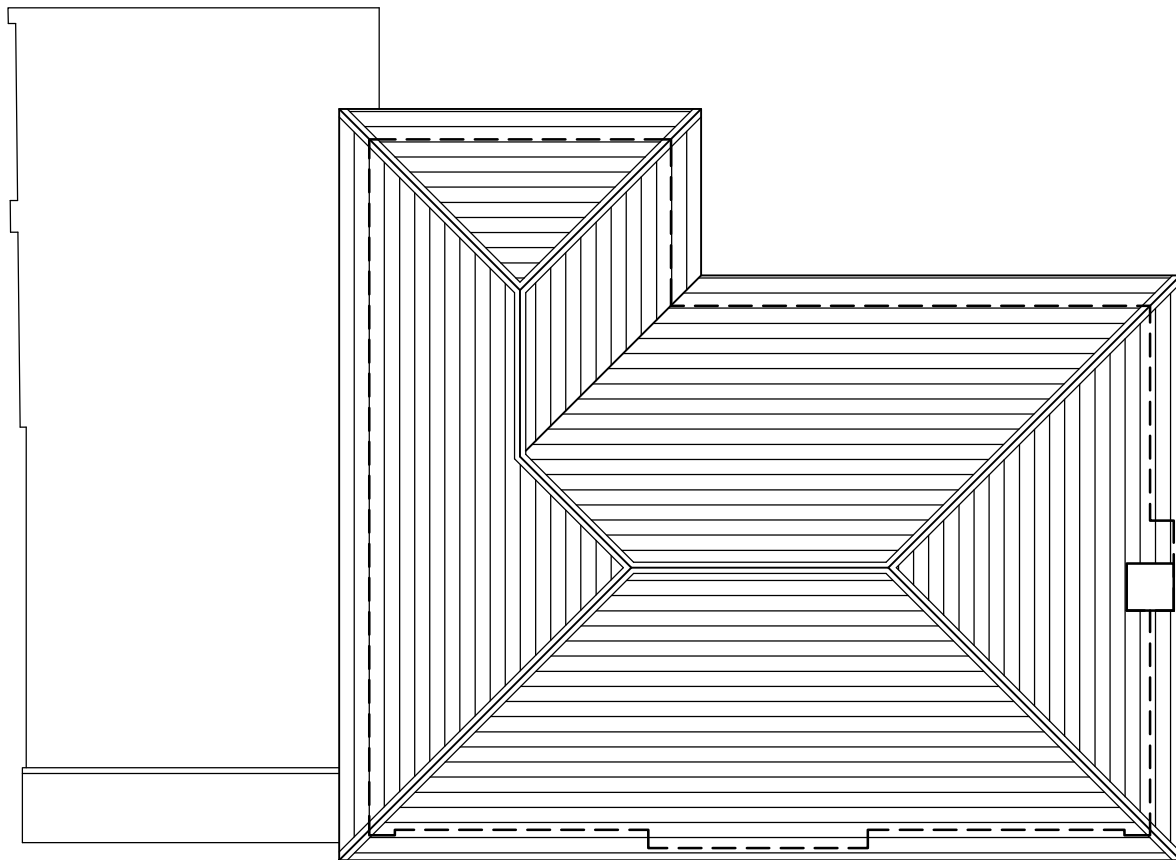

ROOF PLAN
AS EXISTING

0 1m 2m 10m



IA.18023.03A

General Notes

1. These drawings are issued only for the following purposes:

PLANNING APPLICATION

Legend

Drawing Revisions

A 25.07.18 Northpoint Added

This Drawing is Copyright © 2018

inform
architects

Project Name

Proposed Extensions and Alterations,
34 Watford Road, Northwood

Drawing Title

Existing Roof Plan

no.	rev.	date	scale
IA.18023.03	A	05.07.18	1:100 @ A3

t 020 3637 6792 e studio@inform-architects.co.uk
a 4 Ivory Wharf, 4 Elephant Lane, London, SE16 4JD
w www.inform-architects.co.uk



NORTH WEST ELEVATION (FRONT)
AS EXISTING



SOUTH EAST ELEVATION (REAR)
AS EXISTING

0 1m 2m 10m

IA.18023.04

General Notes

1. These drawings are issued only for the following purposes:

PLANNING APPLICATION

Legend

Drawing Revisions

This Drawing is Copyright © 2018

inform
architects

Project Name


Proposed Extensions and Alterations,
34 Watford Road, Northwood

Drawing Title

Existing Elevations Sheet 1

no.	rev.	date	scale
IA.18023.04	-	05.07.18	1:100 @ A3

t 020 3637 6792 e studio@inform-architects.co.uk
a 4 Ivory Wharf, 4 Elephant Lane, London, SE16 4JD
w www.inform-architects.co.uk

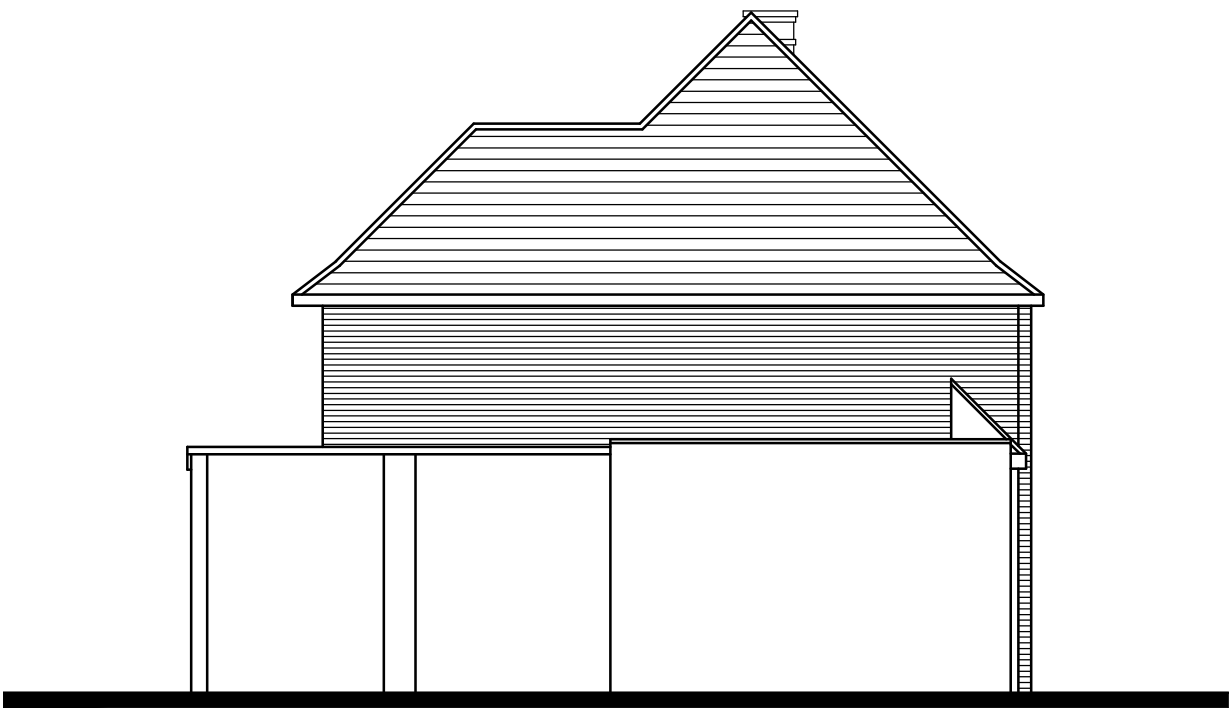

NORTH EAST ELEVATION
AS EXISTING



SOUTH WEST ELEVATION
AS EXISTING



IA.18023.05

General Notes

1. These drawings are issued only for the following purposes:

PLANNING APPLICATION

Legend

Drawing Revisions

This Drawing is Copyright © 2018

inform
architects

Project Name

Proposed Extensions and Alterations,
34 Watford Road, Northwood

Drawing Title

Existing Elevations Sheet 2

no.	rev.	date	scale
IA.18023.05	-	05.07.18	1:100 @ A3

t 020 3637 6792 e studio@inform-architects.co.uk
a 4 Ivory Wharf, 4 Elephant Lane, London, SE16 4JD
w www.inform-architects.co.uk