



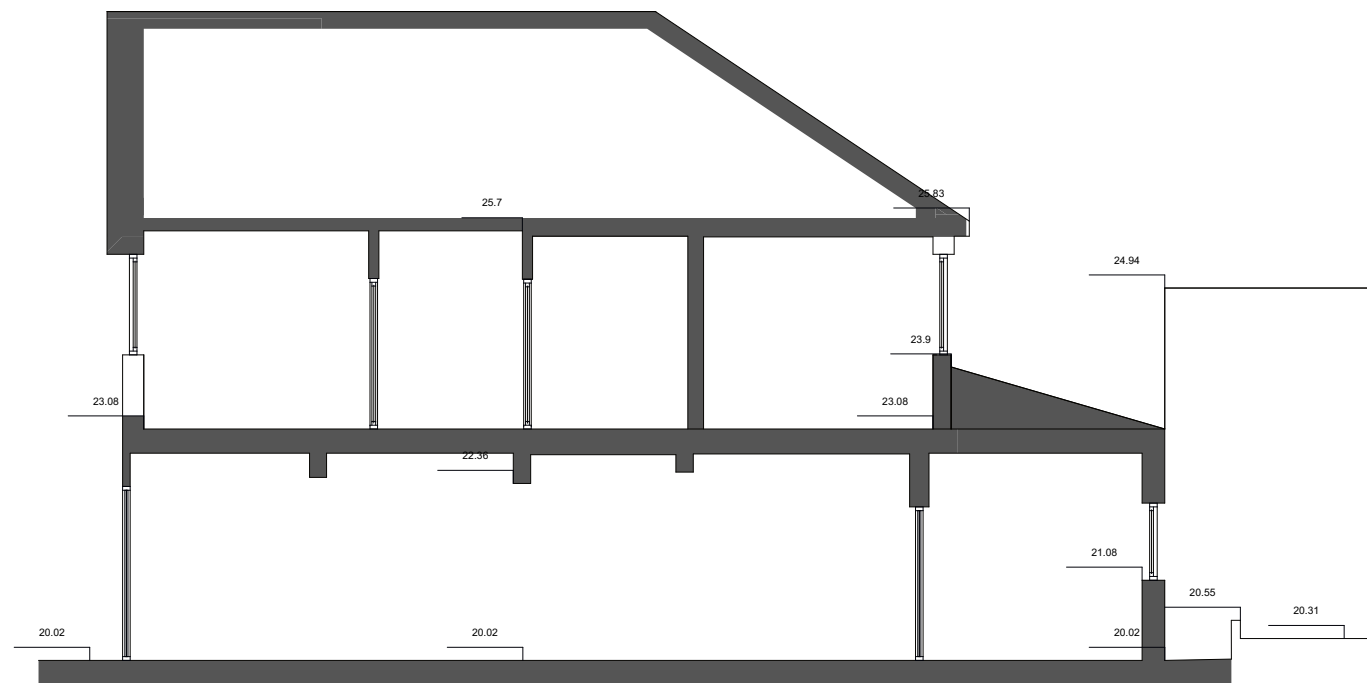

DATUM LEVEL 18.00M

EXISTING SECTION A-A

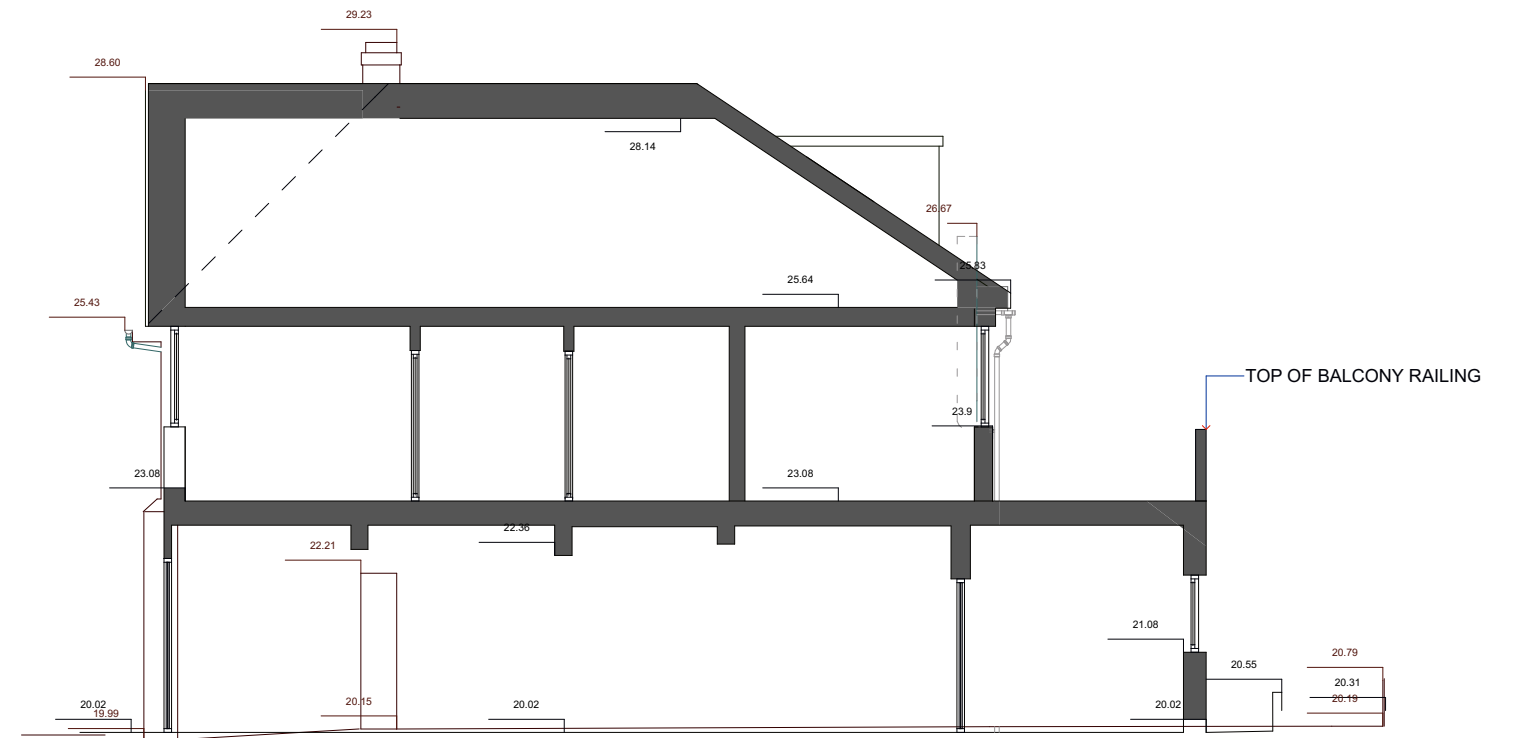

DATUM LEVEL 18.00M

PROPOSED SECTION A-A

EXISTING & PROPOSED SECTIONS

SCALE 1:100/A3

DR NO: 17LL 300

DATE: 2 October 2016

REV: B

CLIENT: Mr Kevin Philpot

SITE ADDRESS:

17-19 Long Lane

Ickenham

UB10 8QU

0



10m

Robert Alexander Interior Design & Architecture

G26

Wallis House

Great West Road

Tel: 07710 878 631

robert@raidarchitecture.com