
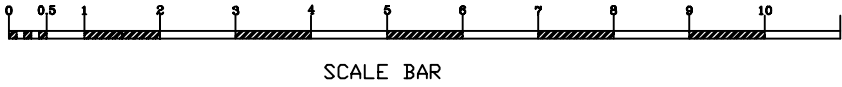


NOTES:
The general contractor is responsible for the verification of all dimensions on site and shall inform the Contract Administrator of any discrepancy.

The pupose of the drawing is for Planning Application .

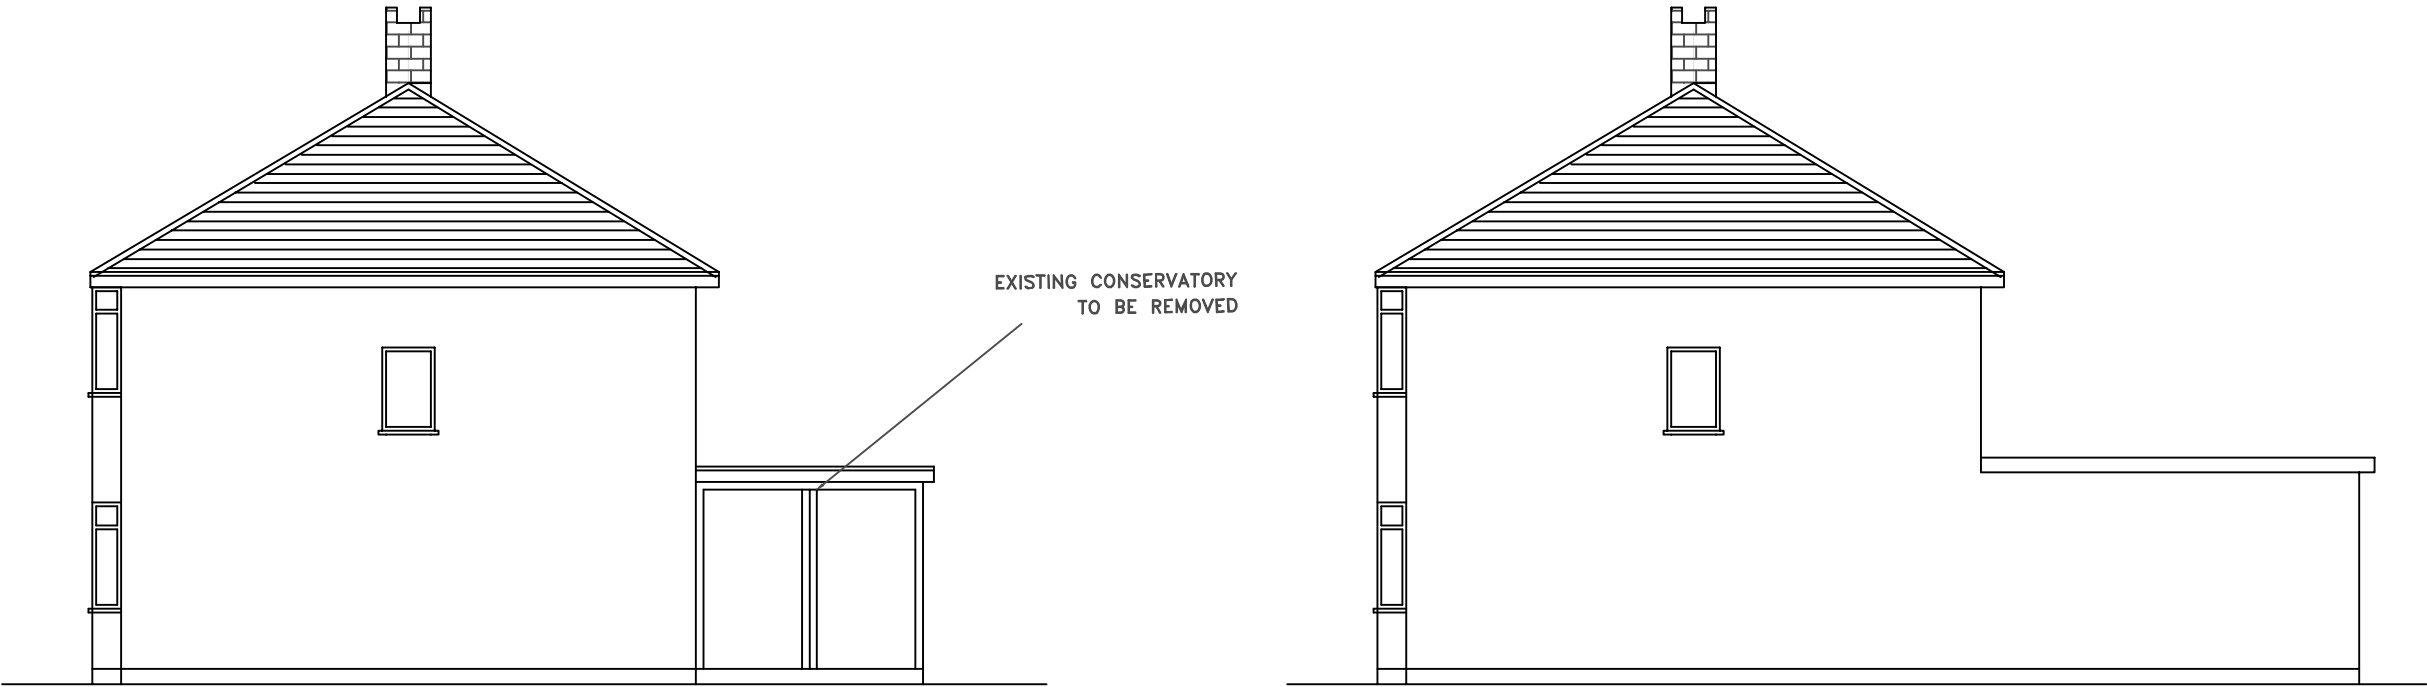

CLIENT : Mr.S.suthakaran 37 New Road Hillingdon UB8 3DX	DRAWN BY : B.J DESIGNED BY : B.J	REVISION :
TITLE : PROPOSED SINGLE STOREY REAR EXTENSION	DRAWING NO : BJ/2014/039/04 DATE : 05/09/2014	SCALE : 1:100 ORG.SIZE : A3