



NOTES:  
The general contractor is responsible for the verification of all dimensions on site and shall inform the Contract Administrator of any discrepancy.


The pupose of the drawing is for Planning Application .

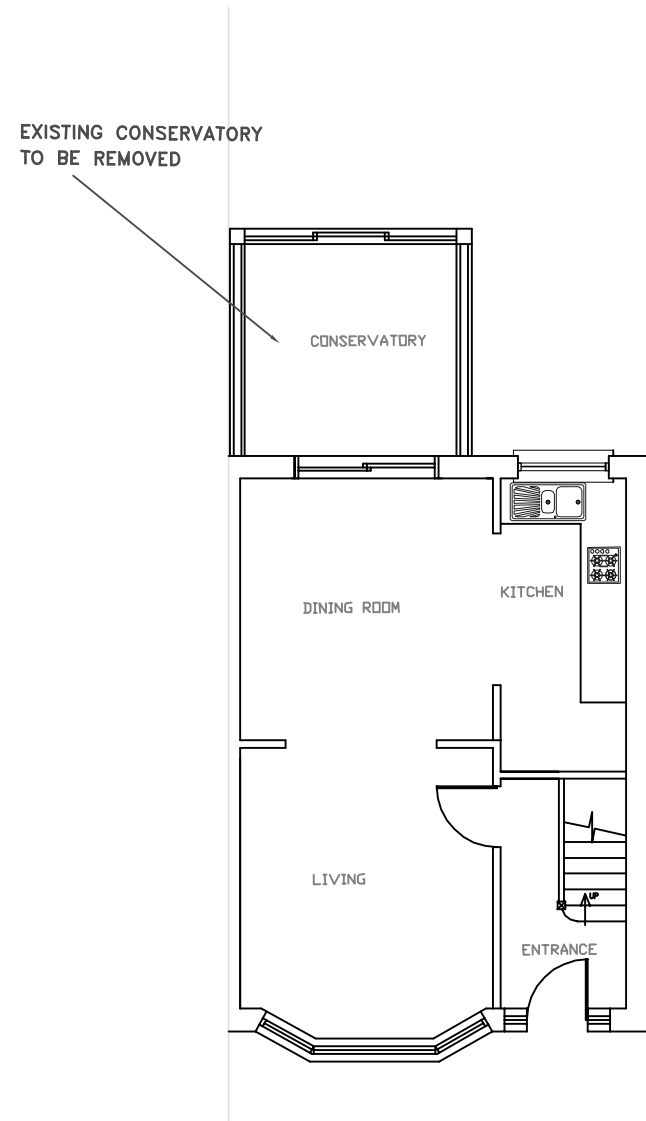

EXISTING GROUND FLOOR

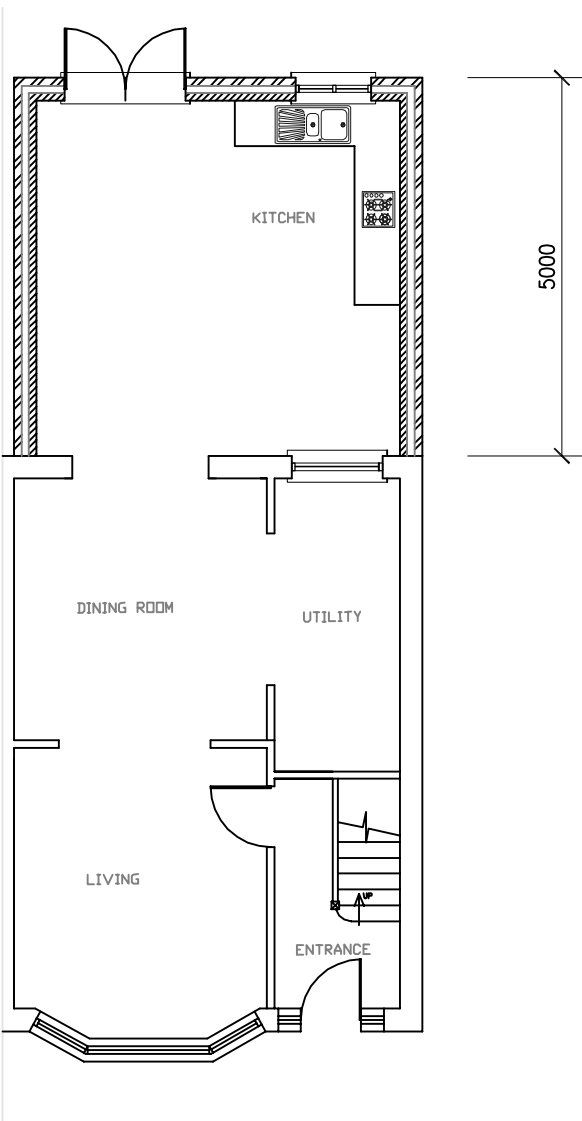

PROPOSED GROUND FLOOR

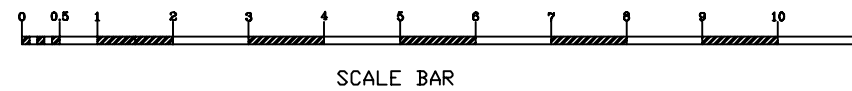

|                                                                  |                                                      |                                    |
|------------------------------------------------------------------|------------------------------------------------------|------------------------------------|
| CLIENT : Mr.S.suthakaran<br>37 New Road<br>Hillingdon<br>UB8 3DX | DRAWN BY : B.J<br><br>DESIGNED BY : B.J              | REVISION :                         |
| TITLE :<br>PROPOSED SINGLE STOREY REAR EXTENSION                 | DRAWING NO : BJ/2014/039/01<br><br>DATE : 05/09/2014 | SCALE : 1:100<br><br>ORG.SIZE : A3 |