


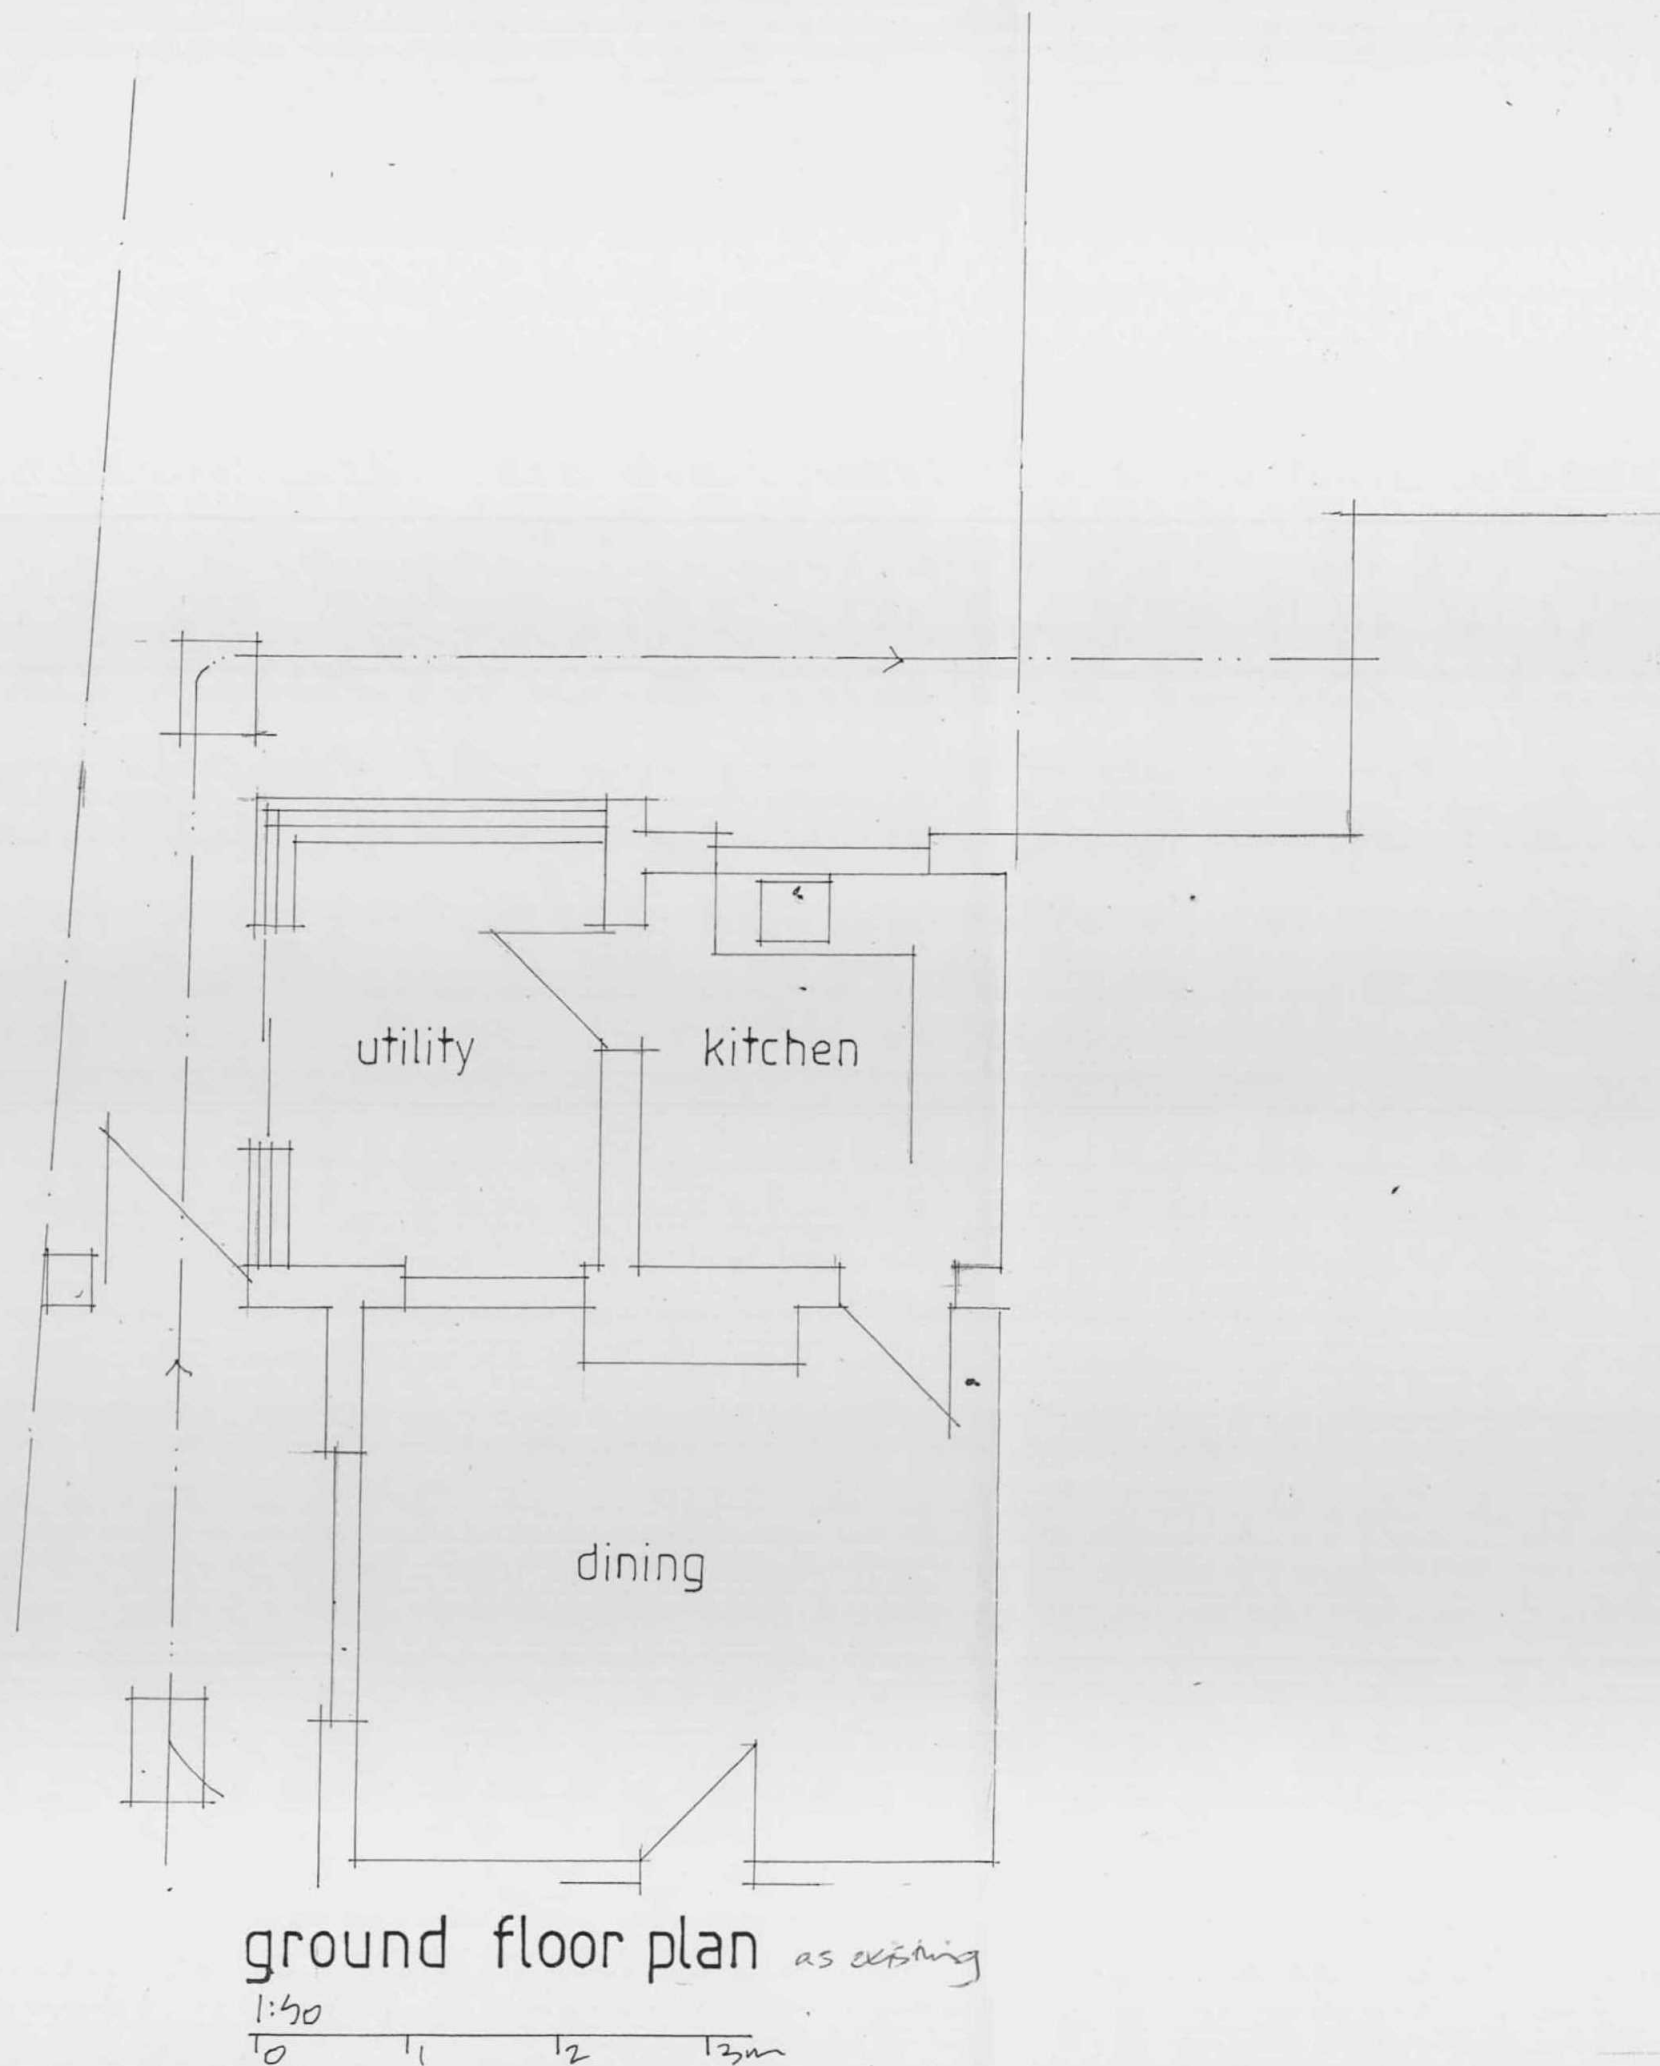

title Proposed Rear Extension
at 1 Bredkiss Road North
Harefield
UX bridge UB9 6SE

client Mr + Mrs Hale

scale	drg no.	date	rev.
as shown	19/020-03	June '19	

on A3 sheet