


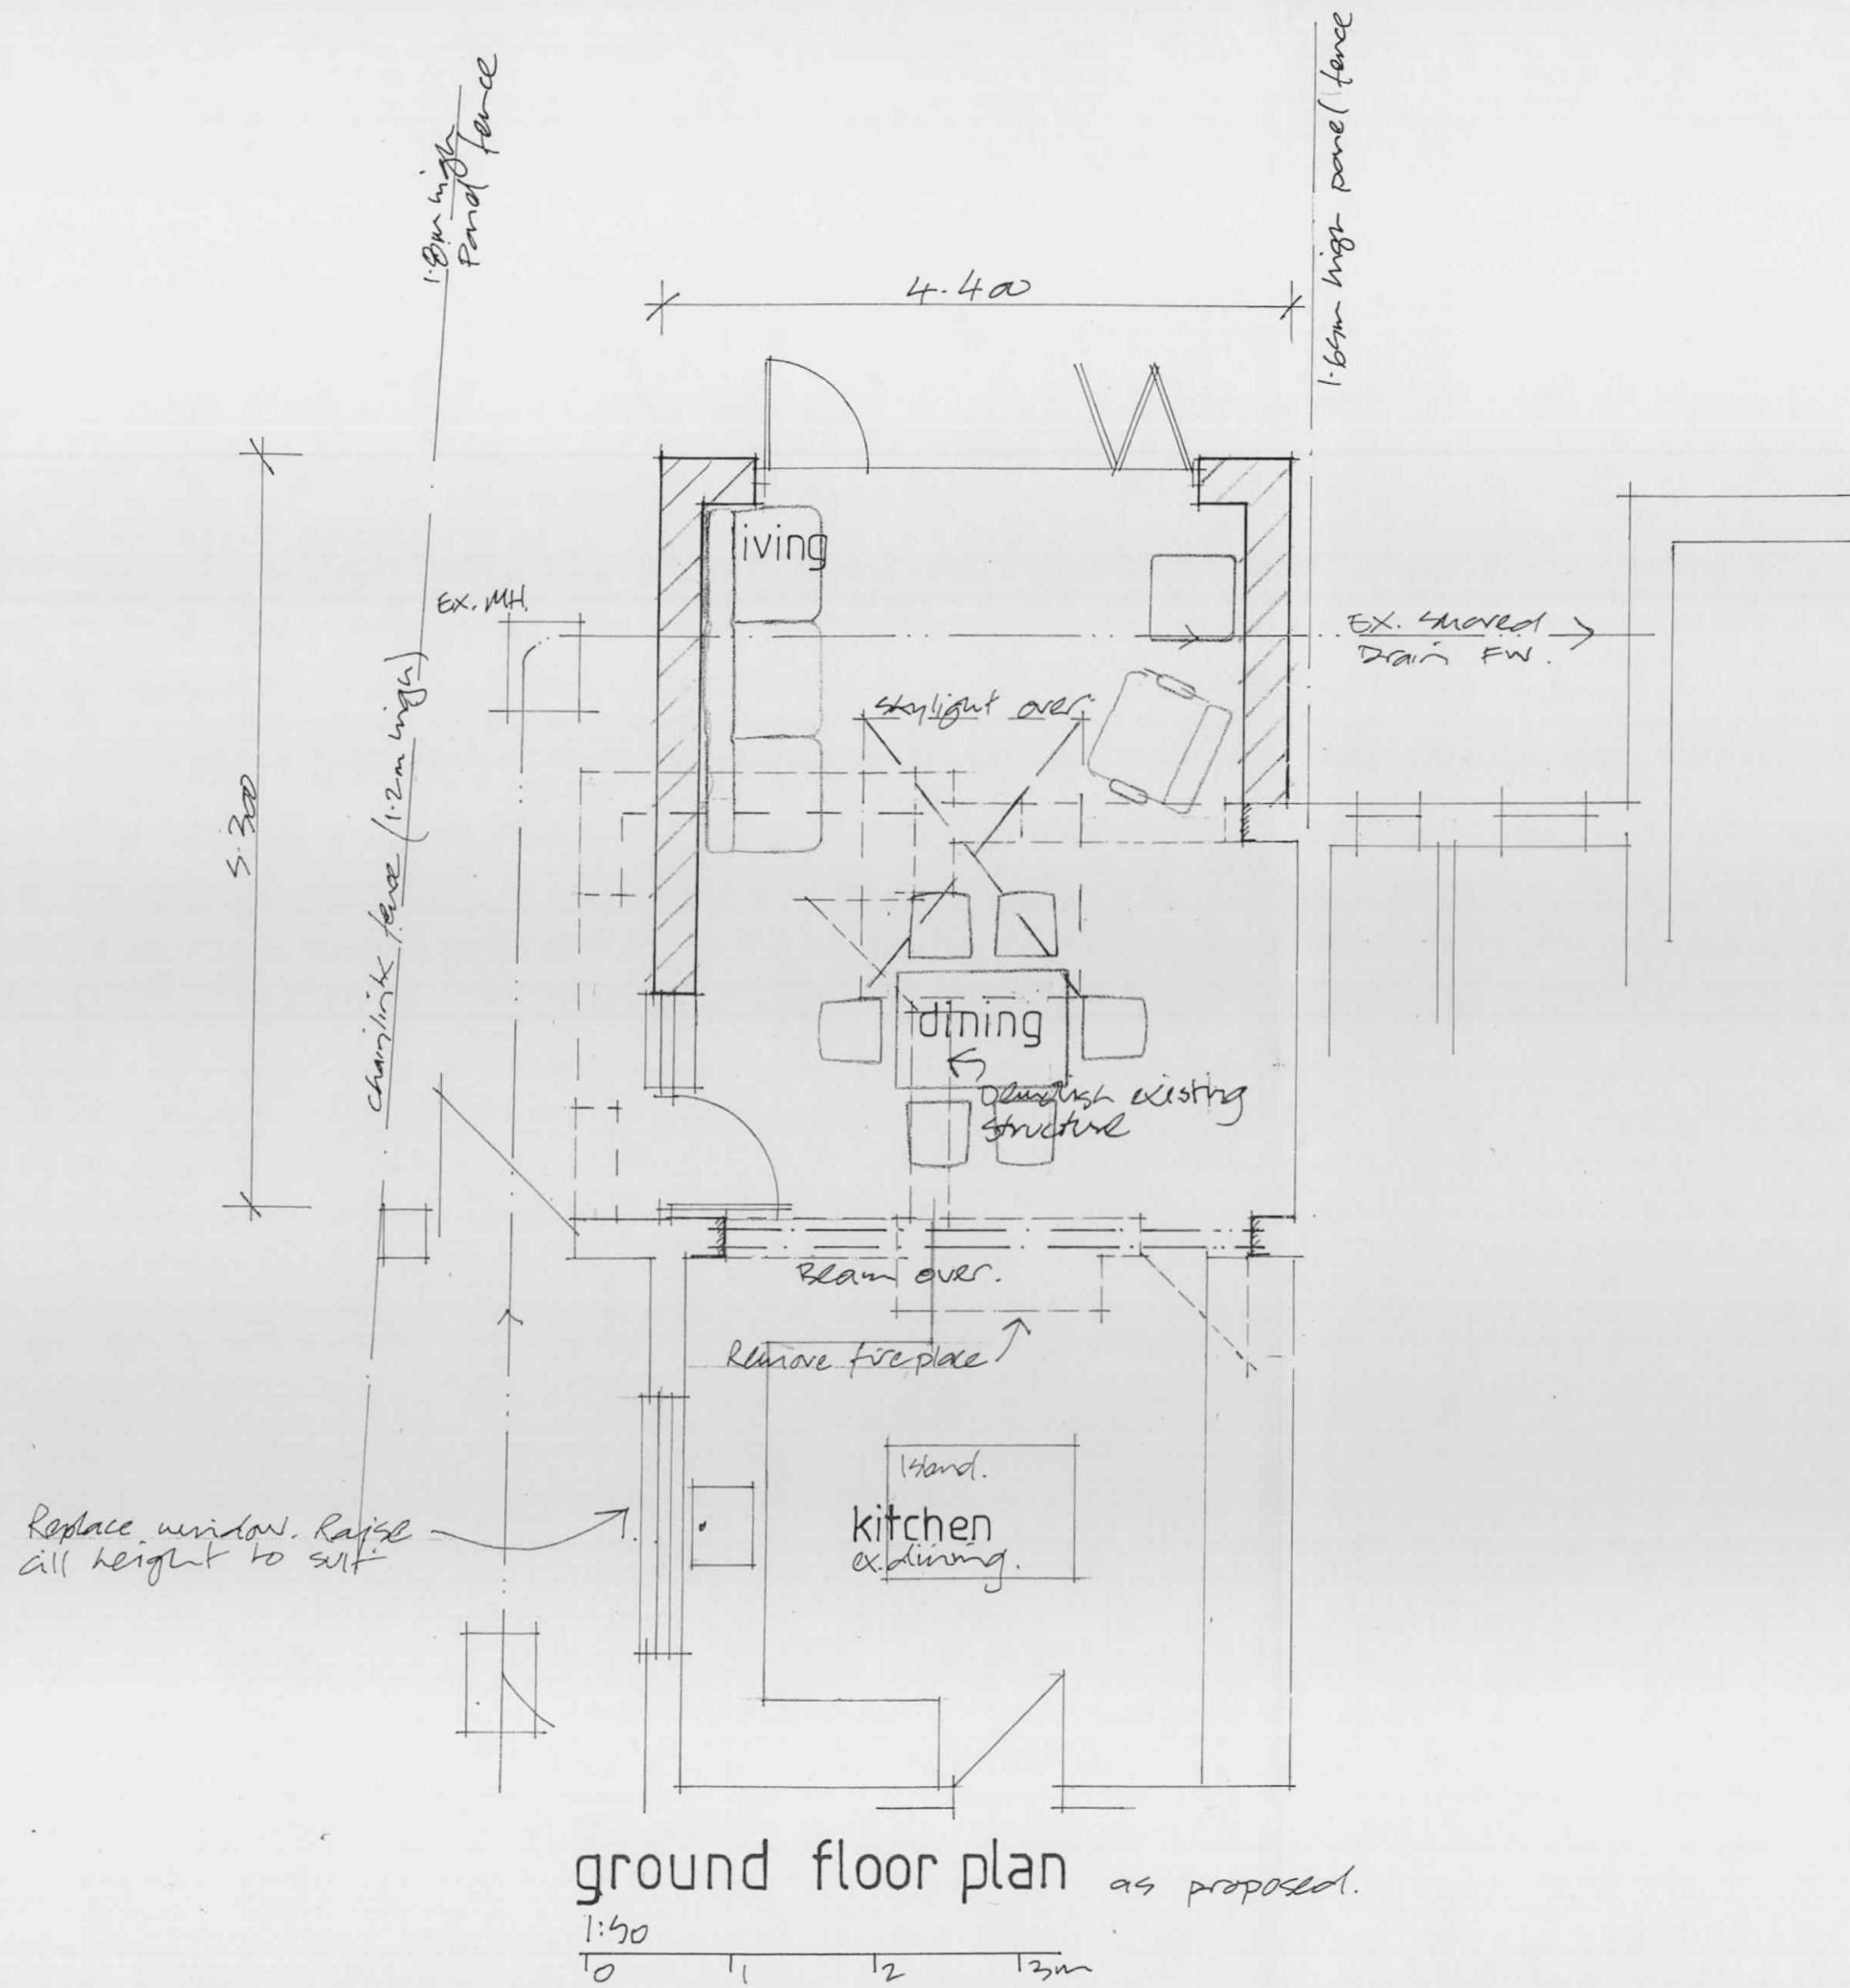

title Proposed Rear Extension
at 1 Bredaspear Road North
Harefield
UX bridge UB9 6WE

client Mr + Mrs Hale

scale	drg no.	date	rev.
as shown	H/p20-01	June '19	

on A3 sheet