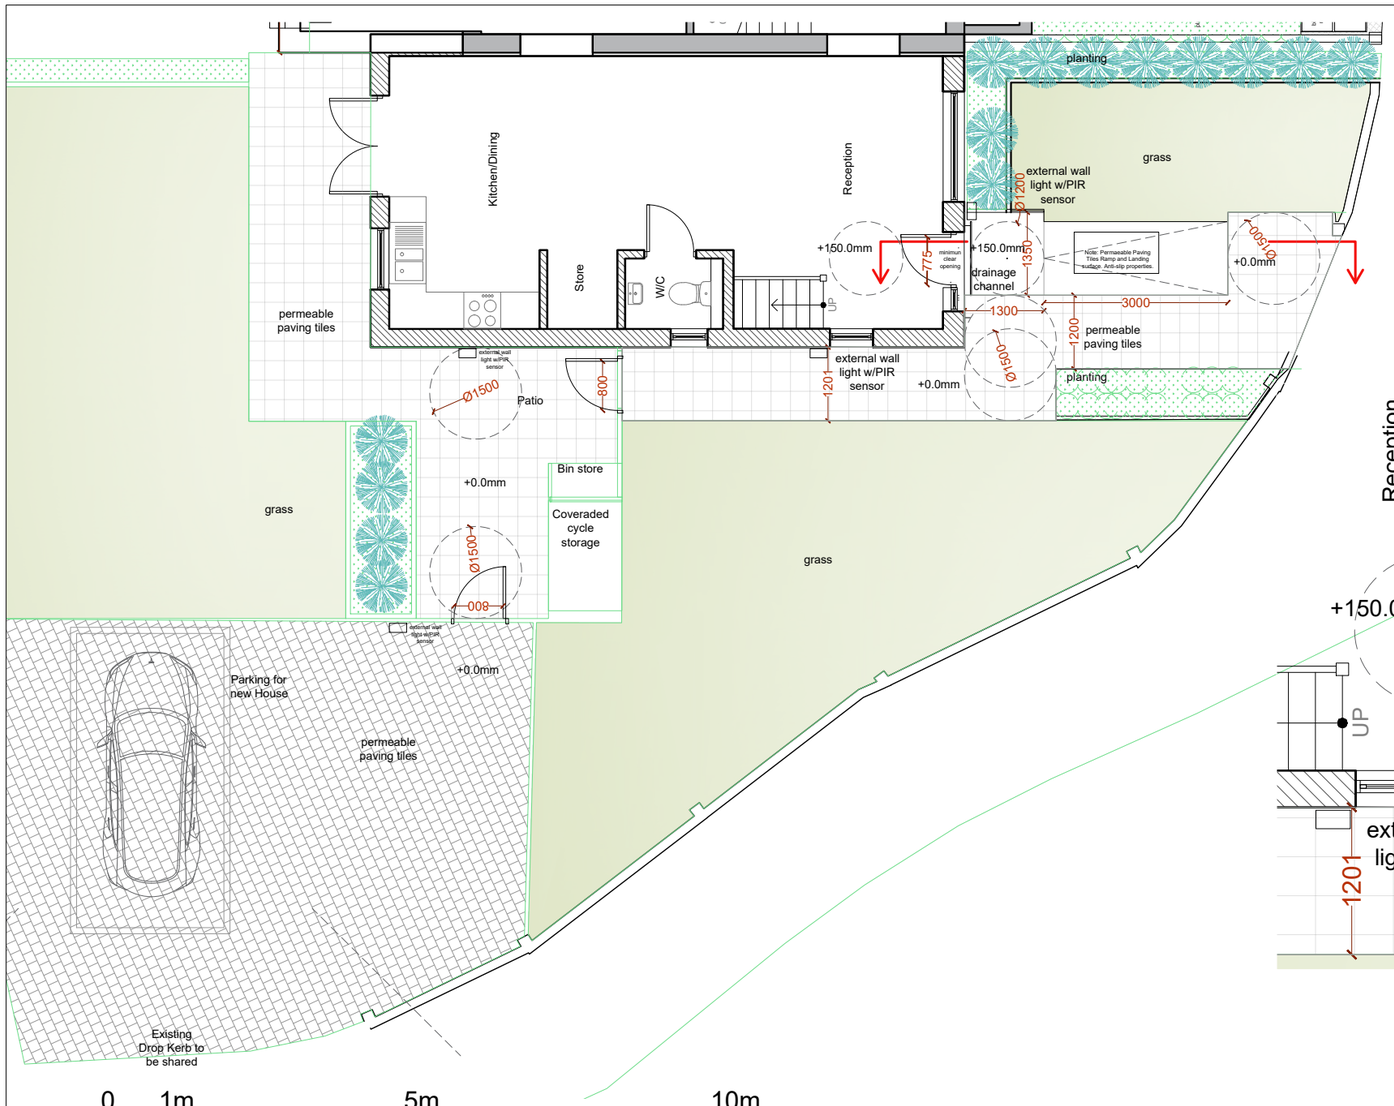

0 1m 5m 10m

SCALE 1:100

0 1m 2m

SCALE 1:50

Step free access Plan:
scale 1:50
Drainage Channel
Non-slip surface details.
Exterior Light w/ PIR sensor

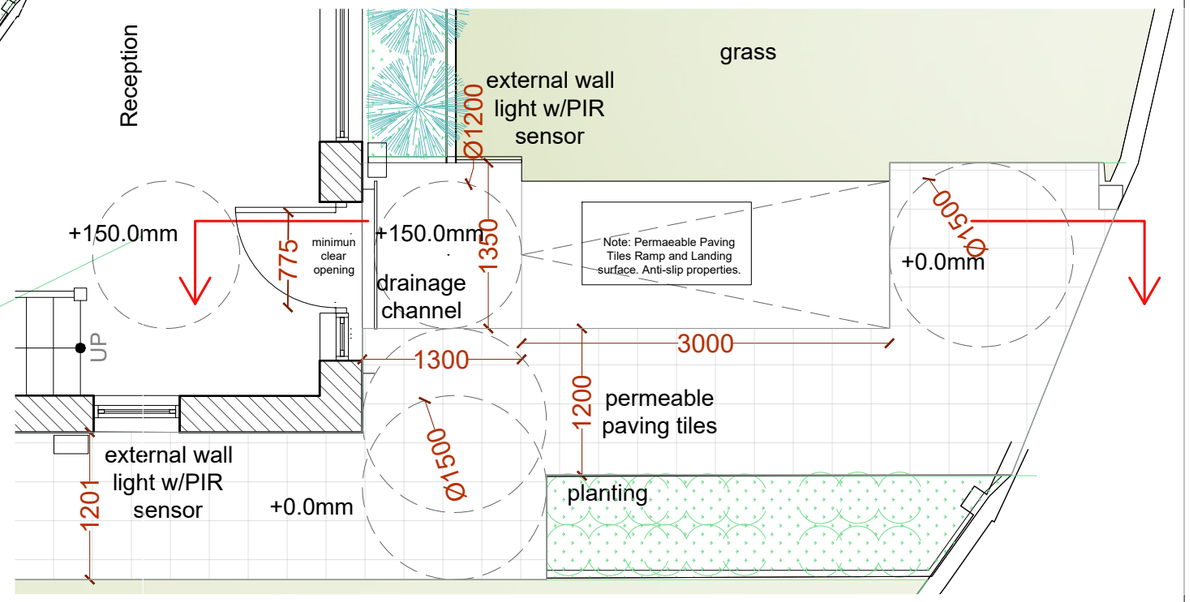

Step free access detail:
scale 1:20
Drainage Channel
Non-slip surface details.

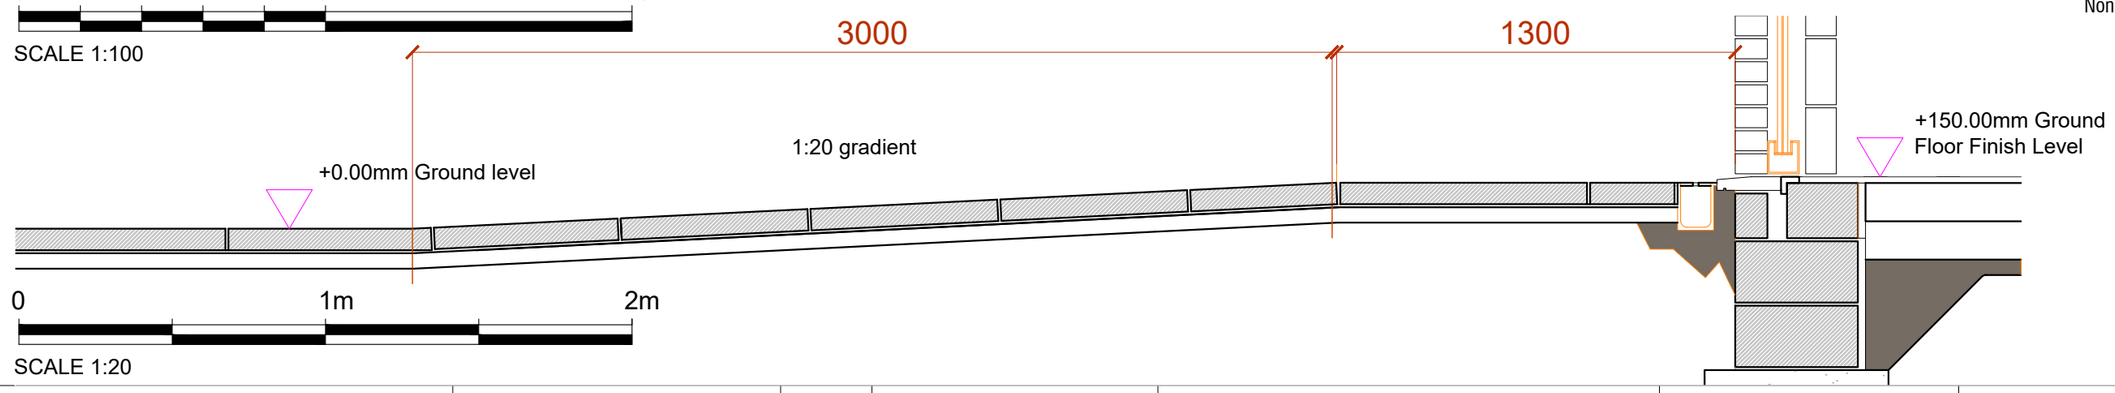

0 1m 2m

SCALE 1:20

EXCEL Planning

Tel: 020 3576 0996

Email: info@excelplanning.co.uk

Address: 45 Stamford Hill, London, N16 5SR

Revision	Revision Date

ADDRESS

70 Hayman Cres,
Hayes
UB4 8PP

SHEET NUMBER:
P001

DRAWING TITLE:
Details of step free Access

DATE: 12/02/2026

SCALE: 1:100-1:50-1:20@ A3

Copyright in the design and this drawing is the property of Excel Planning Ltd. Reproduction in whole or in part is forbidden without written permission of Excel Planning Ltd. This drawing must be read in conjunction with all other relevant documentation and drawings.

Excel Planning Ltd accepts no liability for any expense, loss or damage of whatsoever nature and however arising from any variation which has not been referred to them and their approval obtained.

All dimensions to be cross-checked on-site prior to manufacture and construction. Any discrepancies to be reported to Excel Planning Ltd immediately.