
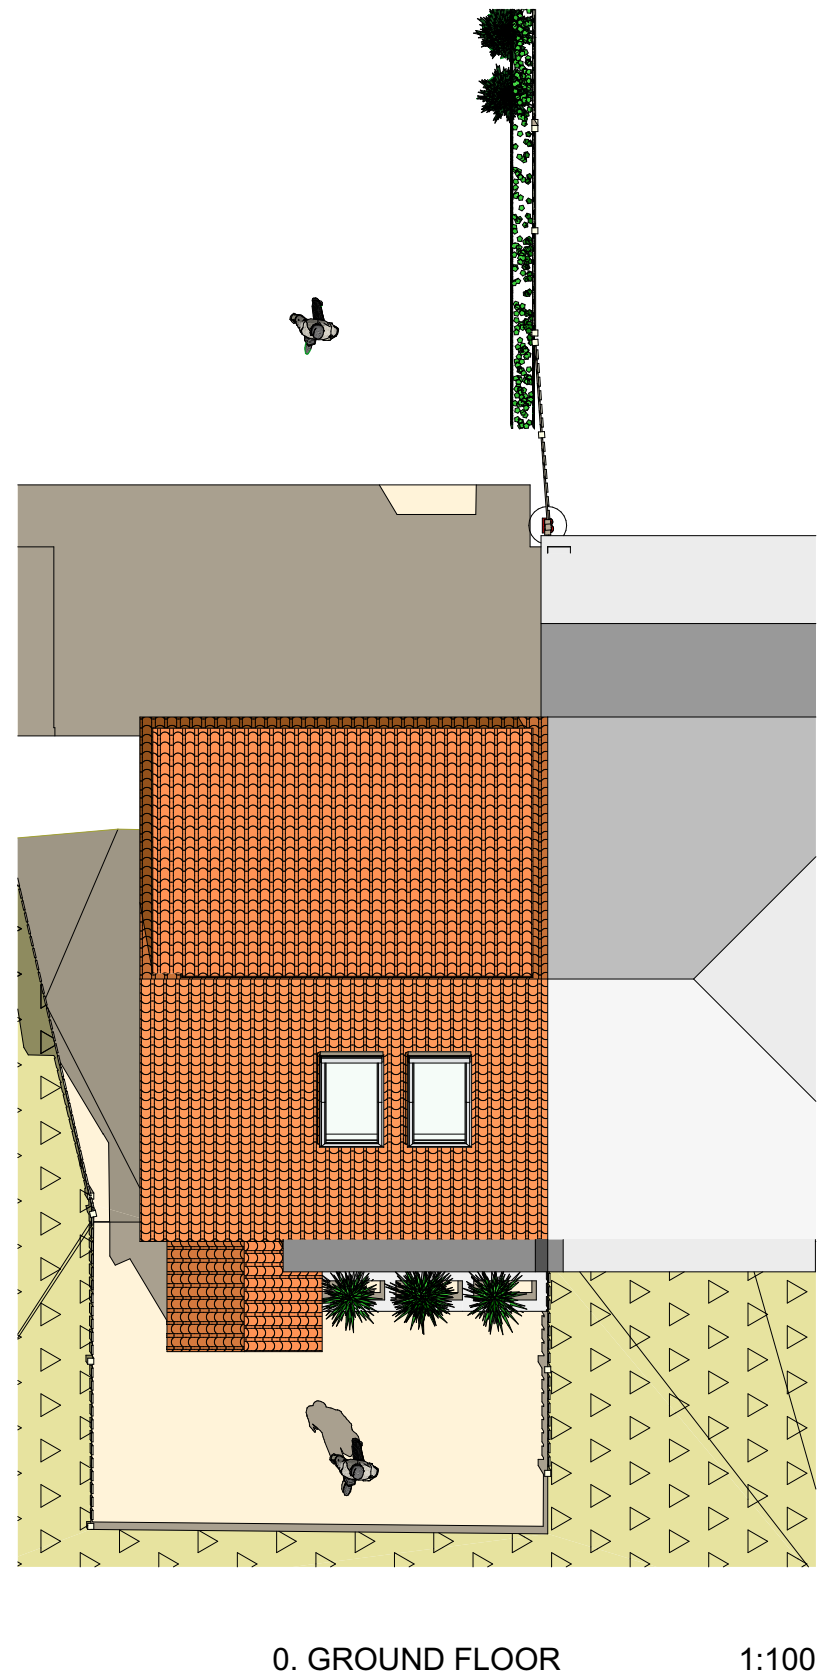
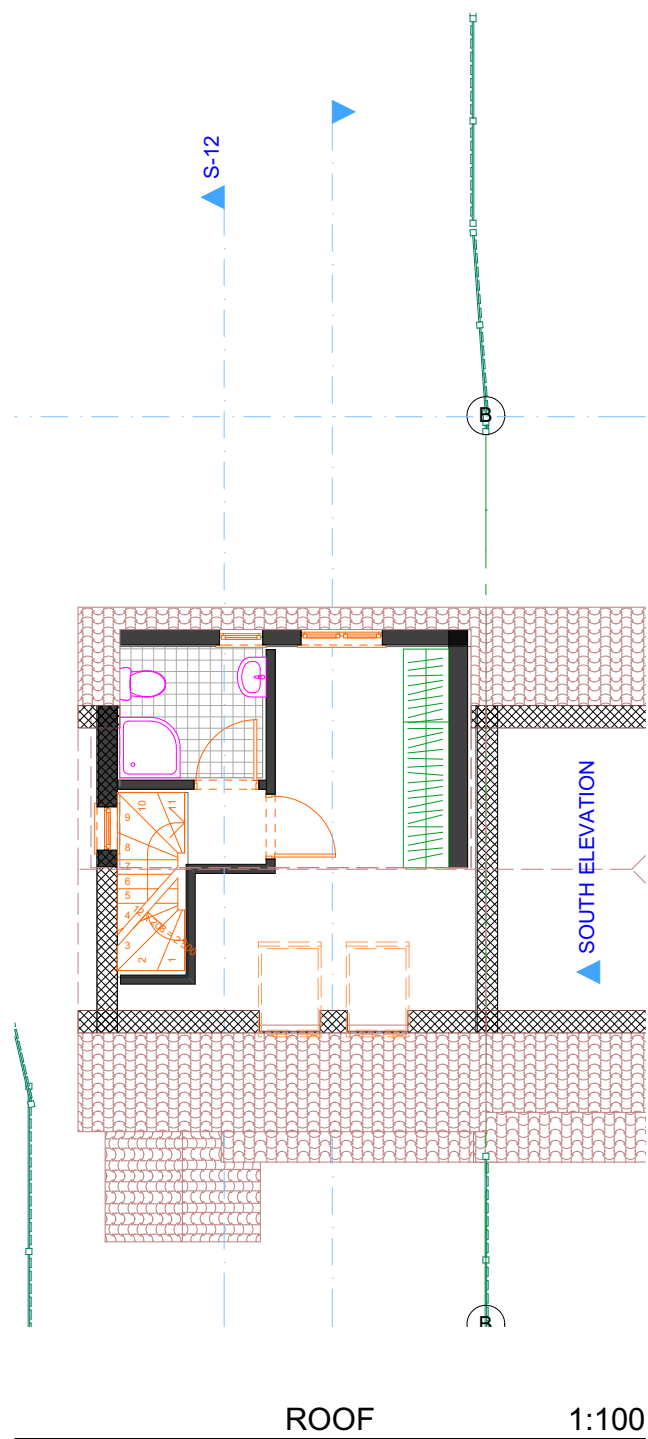
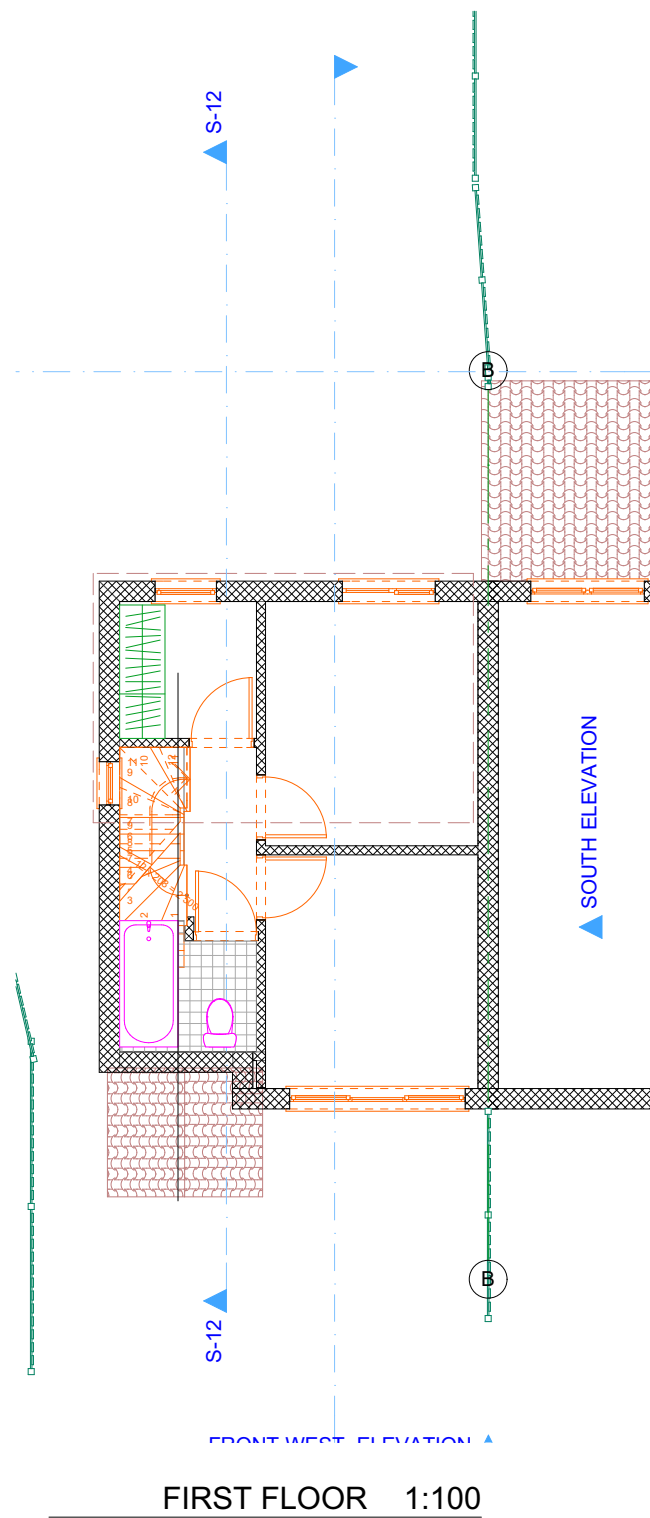


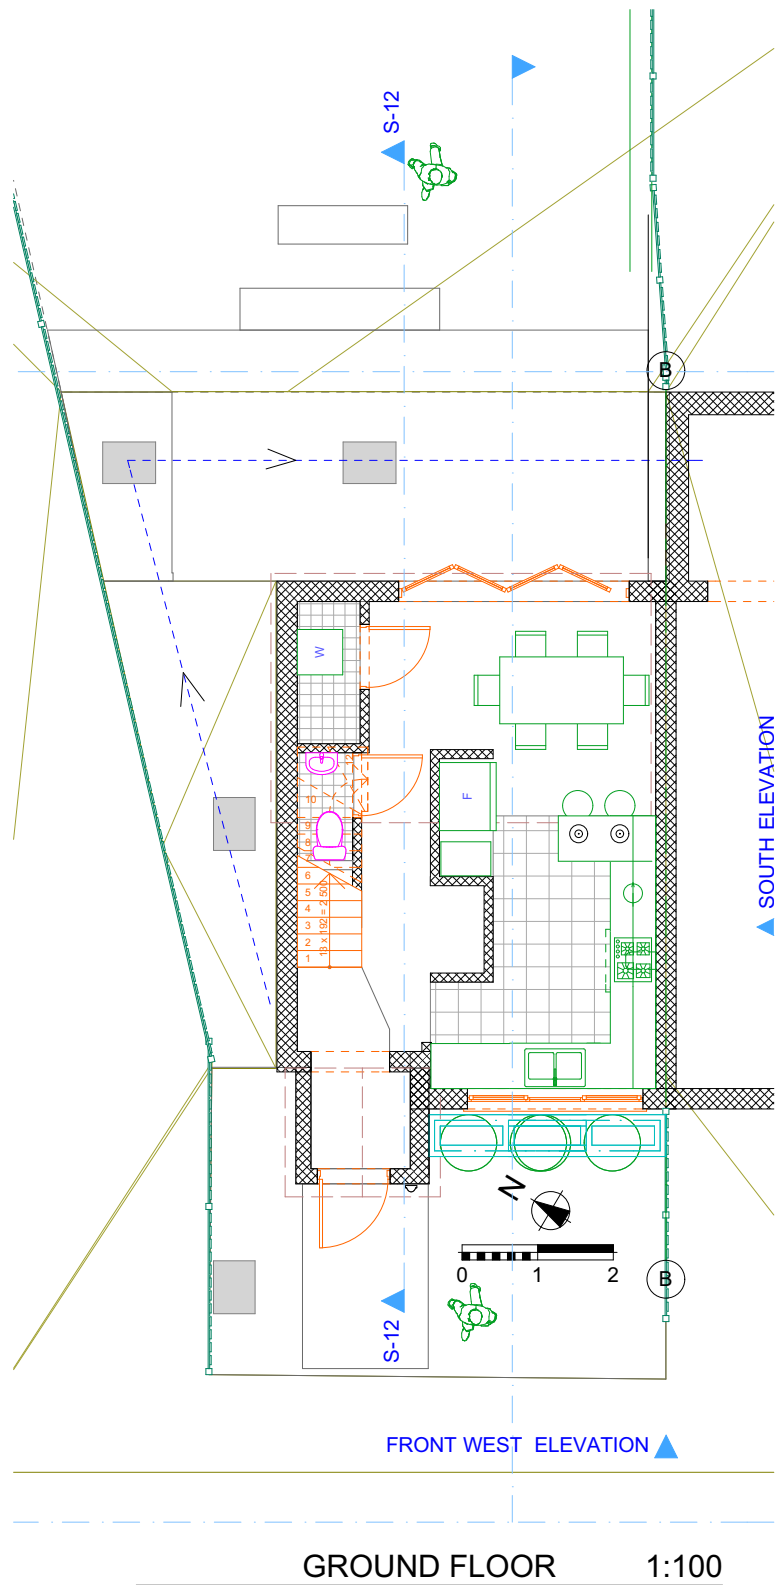

EXISTING STRUCTURE

COMPANY DO NOT ACT AS PRINCIPAL DESIGNER (CMD REGULATION 2015) ONLY PLANNING AND BUILDING REGS STAGE

PROJECT TITLE	LOFT CONVERSION	SCALE	DATE	PROJECT ID
CLIENT	MR.PIOTR SMORON	AT	20/06/2021	2106- 0450
ADDRESS	5 Lynhurst Crescent UB10 9EF	SCALE	PAPER SCALE	DRAWING NR
DRAWING	FLOOR PLANS PROPOSED	1:100	A3	102
DRAWING STATUS	PERMITTED DEVELOPMENT	44 Felaw Maltings Felaw Street IP2 8SJ Ipswich	architect-4U www.architect-4u.co.uk	

DO NOT SCALE FROM THIS DRAWING, WORK TO FIGURED DIMENSIONS ON SITE