




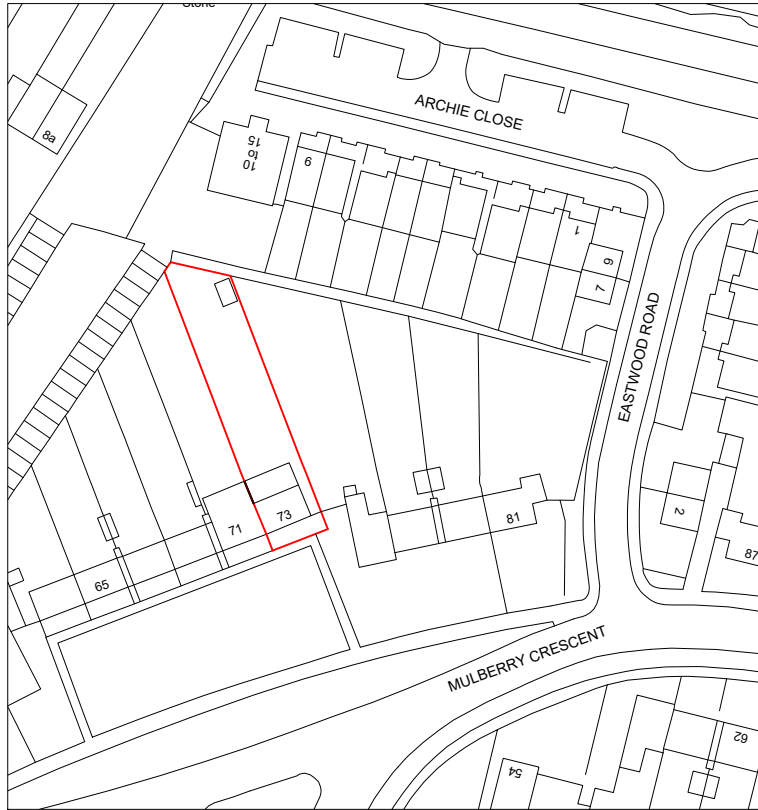


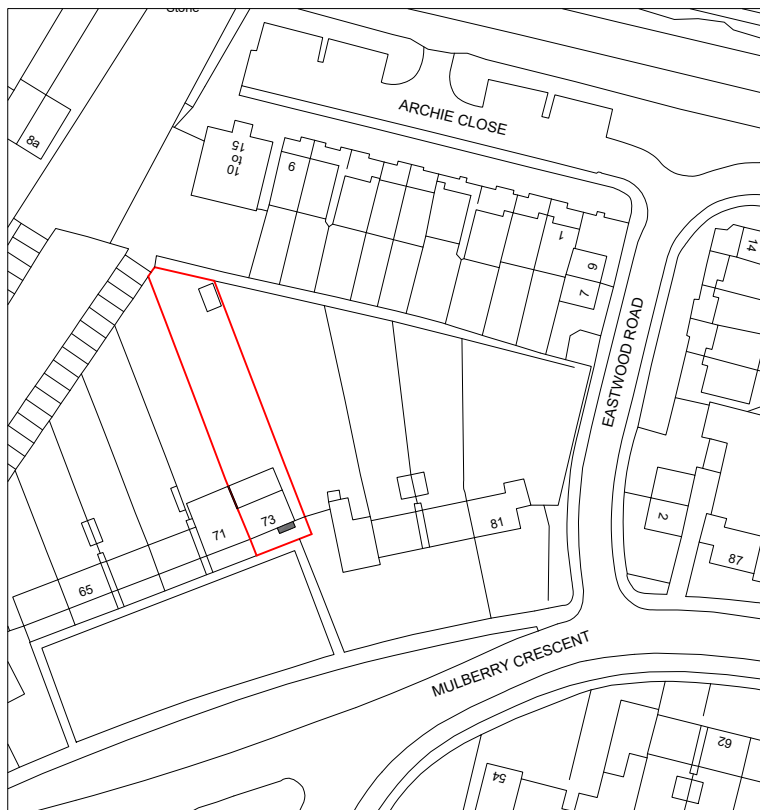

Location Plan
Scale 1:1250

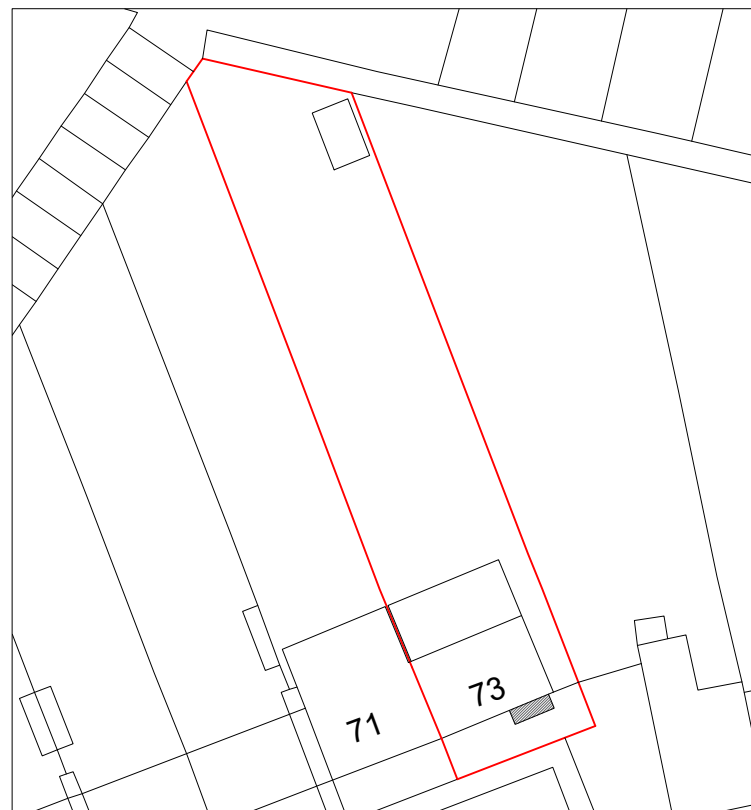


Block Plan
Scale 1:500

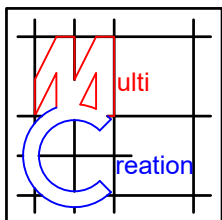

Project:
73 Mulberry Crescent
West Drayton
UB7 9AQ

Title:
Proposed
Location & Block Plan

Scale: 1:500/1250 @ A4
Date: Sept 2026
Drawing No.:
3934/05/BK
Revision

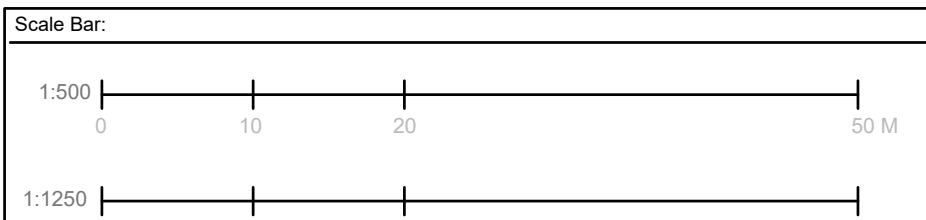

239 Western Road, Southall, Middlesex, UB2 5HS 020 8571 1369 info@multicreation.co.uk