PROPOSED REAR

PROPOSED SIDE

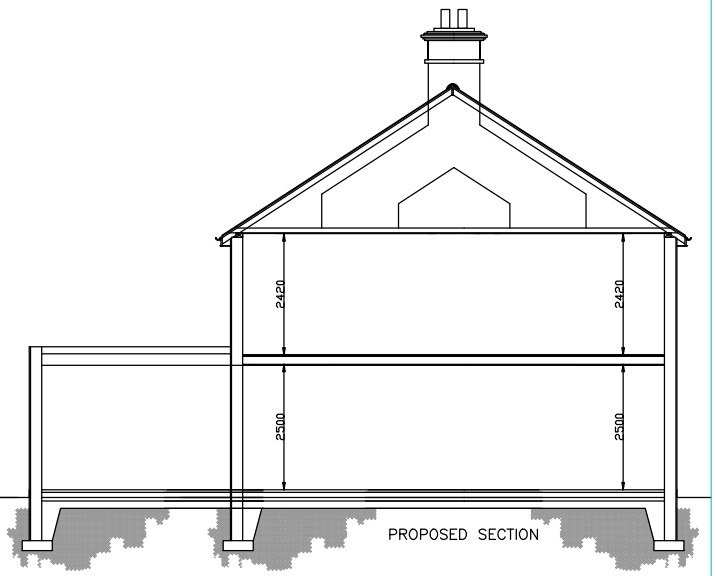

PROPOSED SECTION

GENERAL NOTES
1. All dimensions in millimetres (mm).
2. Mains operated smoke alarms to all landings.in series and battery back up.
3. Dimensions are to be obtained on site and not scaled off this plan applied for contractor only.
4. Finished room dimensions may vary to those stated on this plan.
5. Work although specified may not be part of the agreed schedule of work/contract.
6. Any changes to this drawing must be advised/executed by the Architect or Building Control Officer/Planing as applicable.
7. Party Wall Agreements are deemed to be the responsibility of the client unless the Architect is specifically appointed under a separate agreement to undertake such matters.
8. It is the responsibility of the client to visit for full planing permission and full building regulations to be granted before any work start.
9. All structural members are calculated without the length of the bearing. It is the responsibility of the contractor to measure the required length of any structural member on site.

LONDON
CONSULTANTS LTD

REAR EXTENSION

SITE ADDRESS:
17 VICTORIA LANE

DATE: 20.03.2022	
SCALE: 1:100	
DRAWING NUMBER: GLA-04L	
DRAWN: *J.V*	CHECK: *R.K*
REV:	