



1. For the Construction notes refer to drawing 14/4/L02

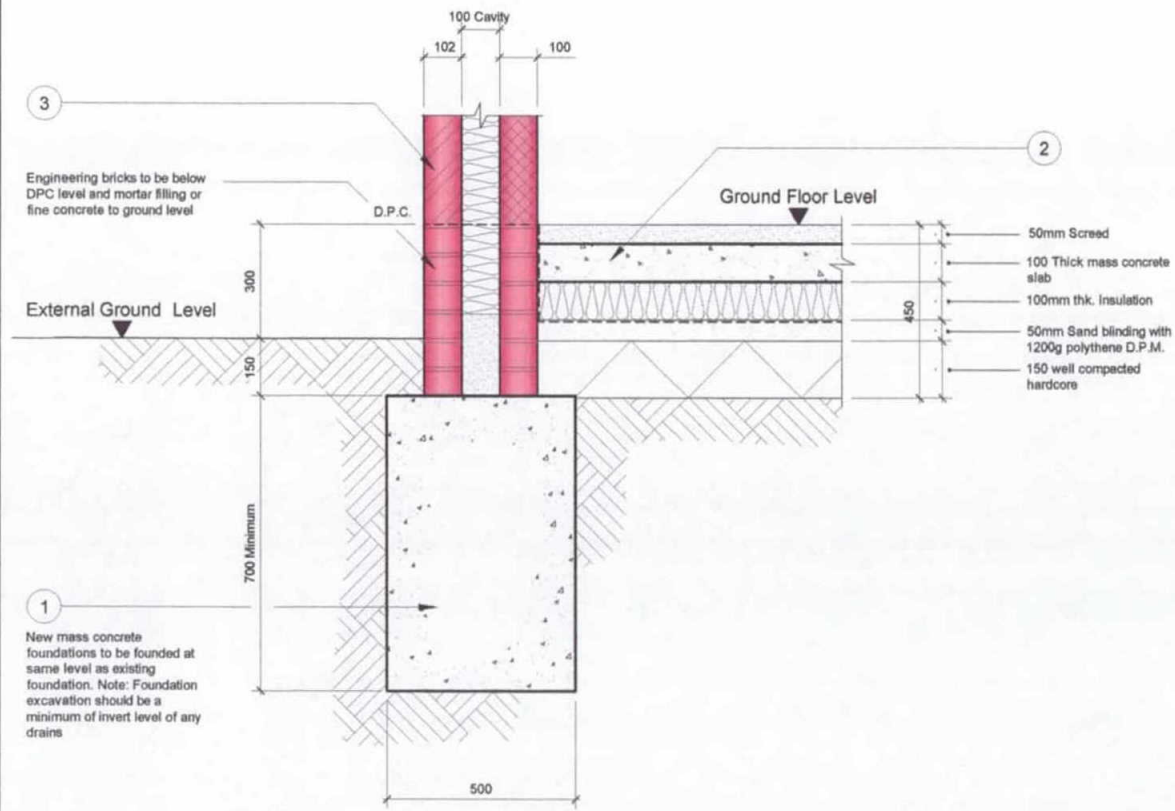


Typical Detail 1

(Scale 1:10)

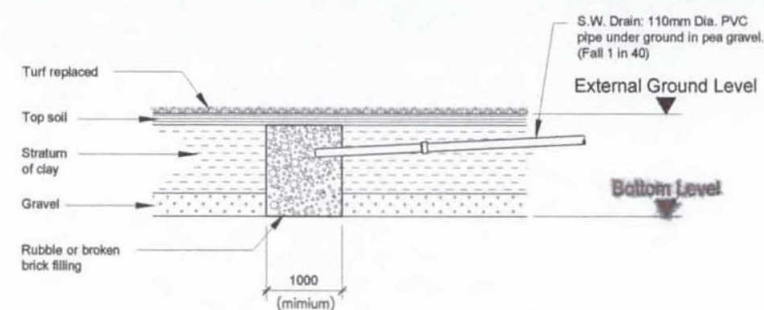

Soakaway Pit Details

(Scale 1:50)

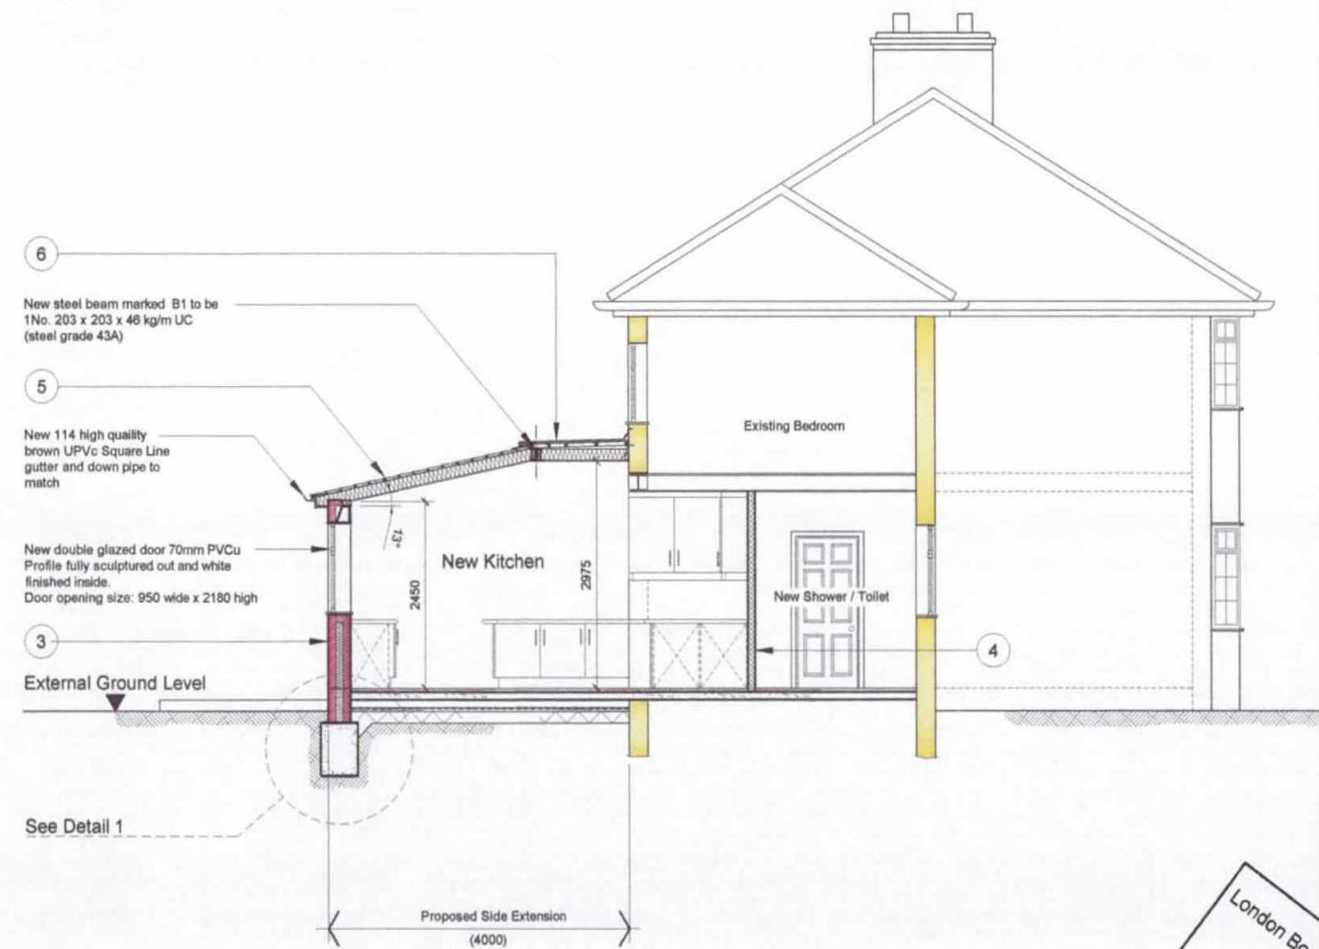

Typical Cross Section (C-C)



Proposed Side Elevation (B-B)



C	16/02/15	TSK	Planning application resubmitted
B	18/07/14	TSK	Planning application
A	17/04/14	TSK	1st Issue
Mark	Date	By	Rev.

Job Title
Mr. H.S. Chhokar
20 Hayes End Close,
Hayes,
UB4 8HF

Drawing Title
Proposed Rear Extension:
Typical Cross Section C-C
& Side Elevation B-B

Scales 1:50 @ A1, 1:100 @ A3			
Dim.	TSK	Date 17.04.14	Chd. Passed
Job No.	14/4	Drawing No.	L04
			Rev. C