
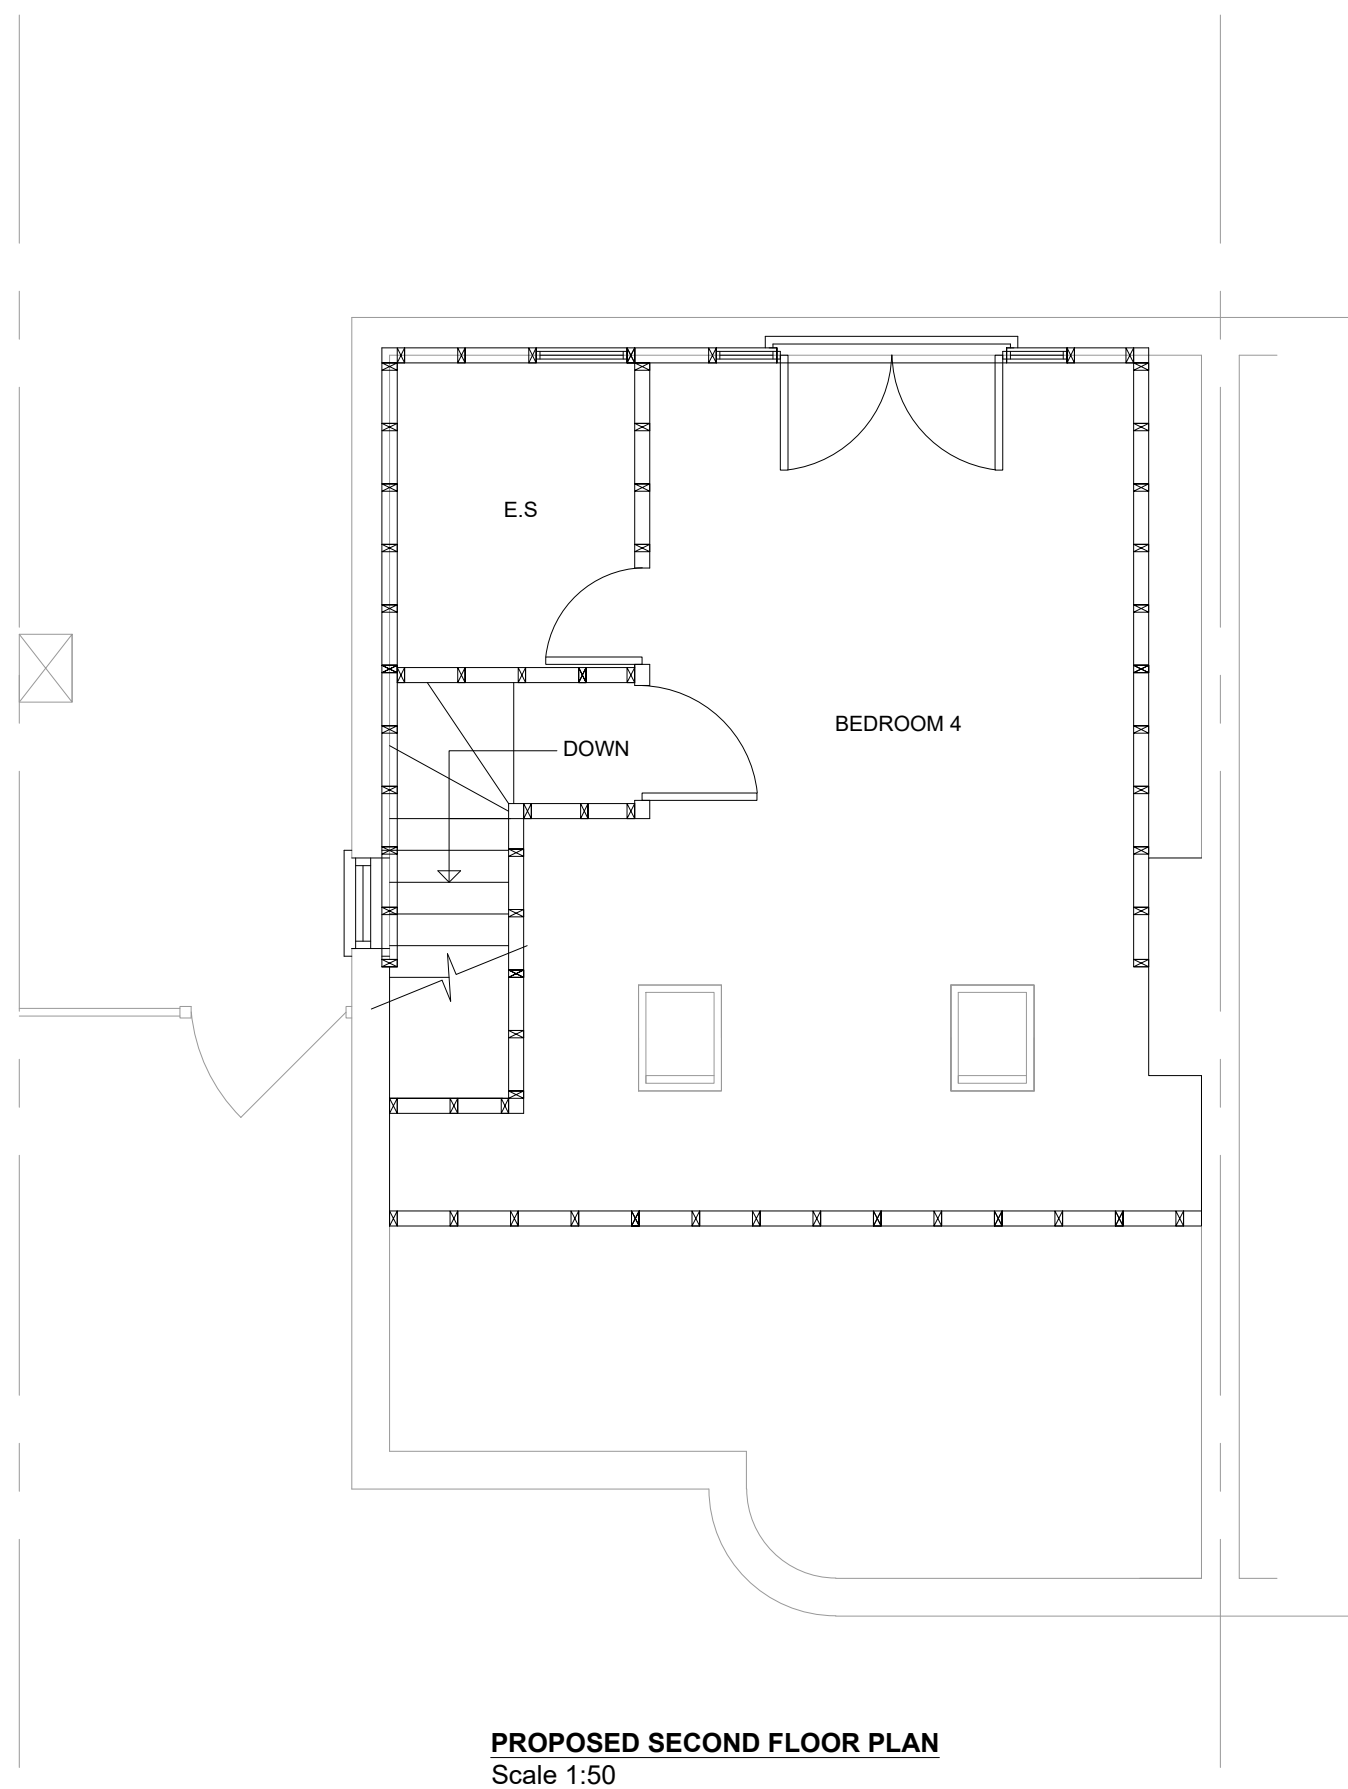
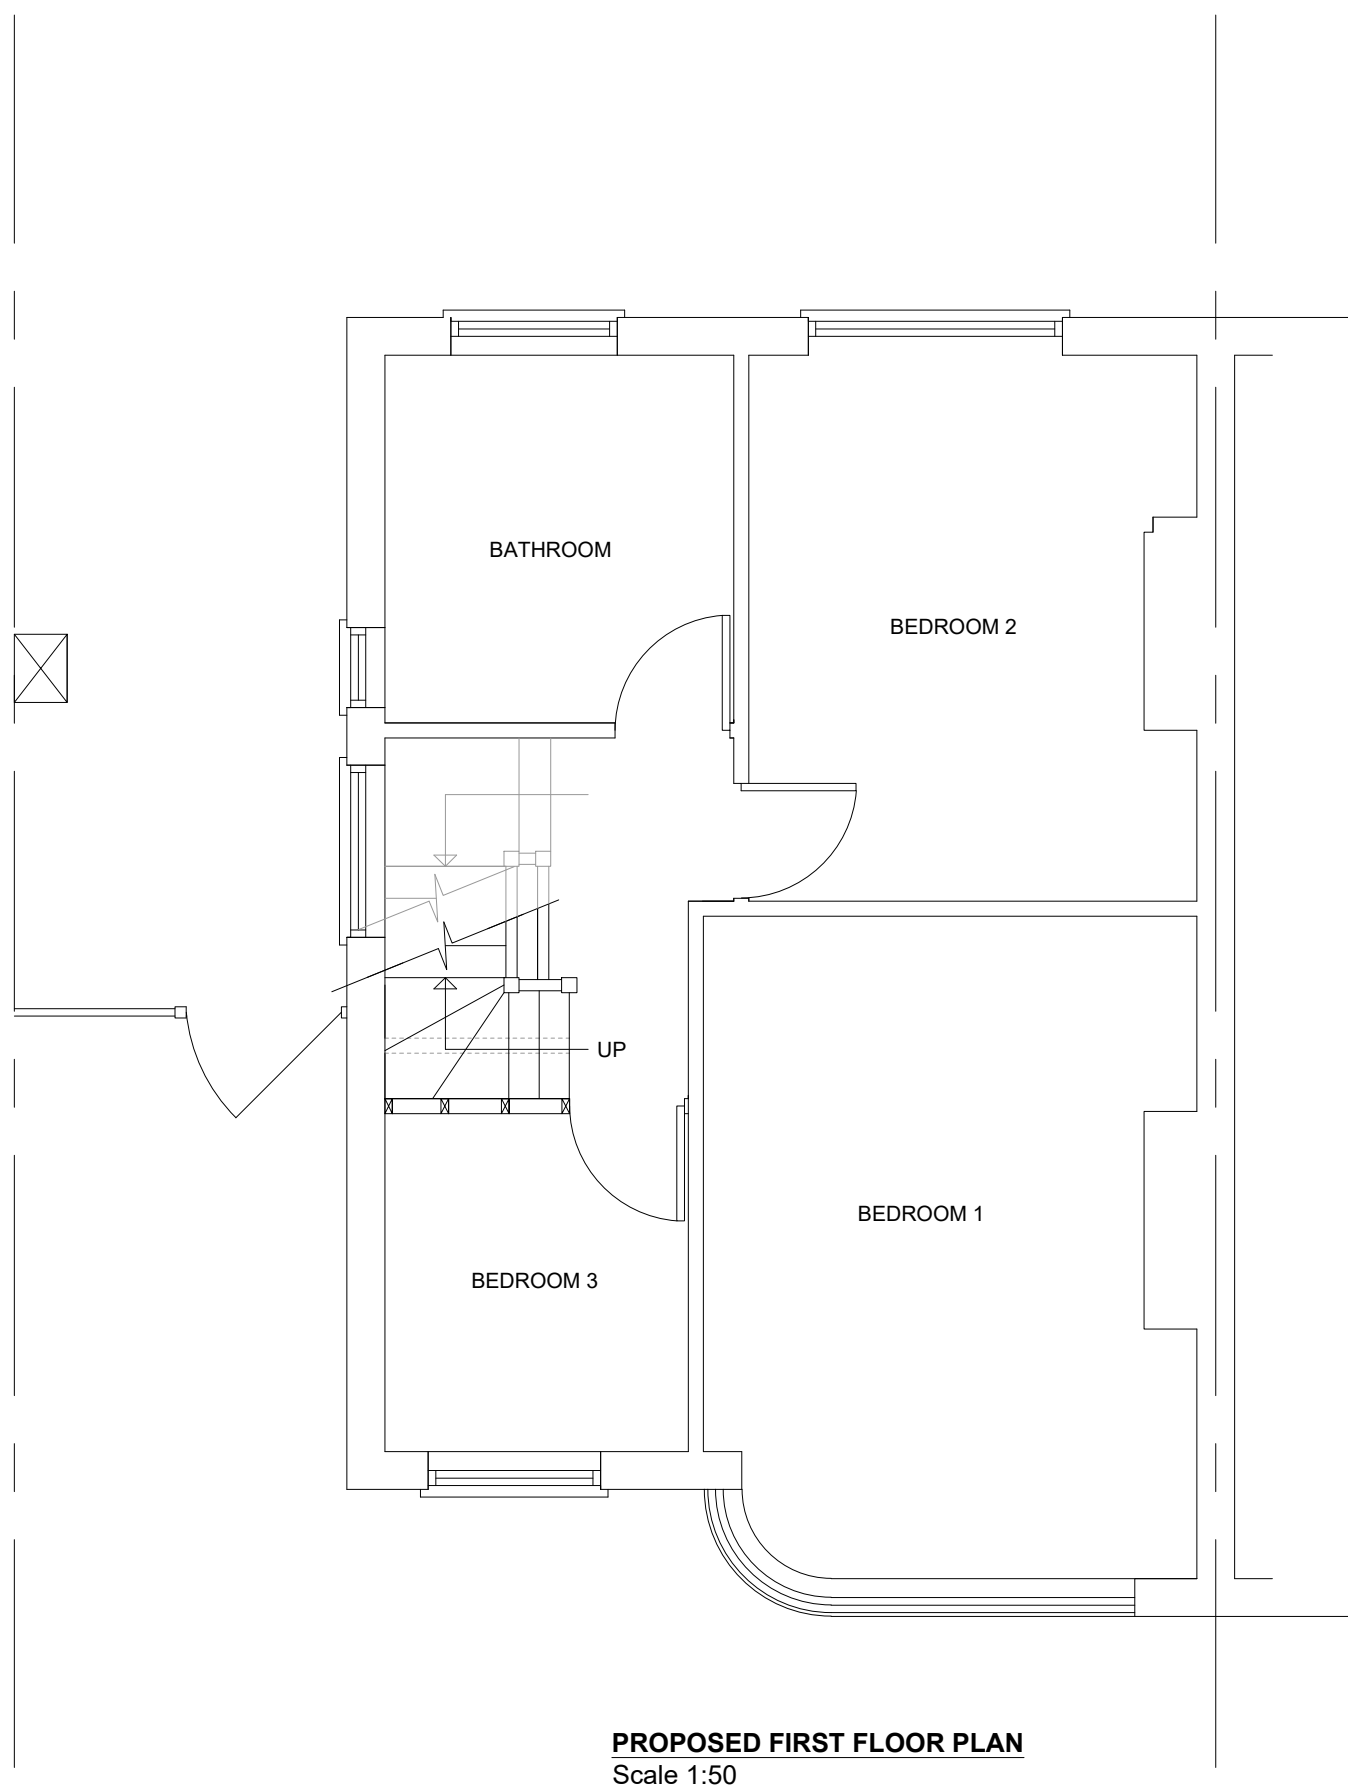
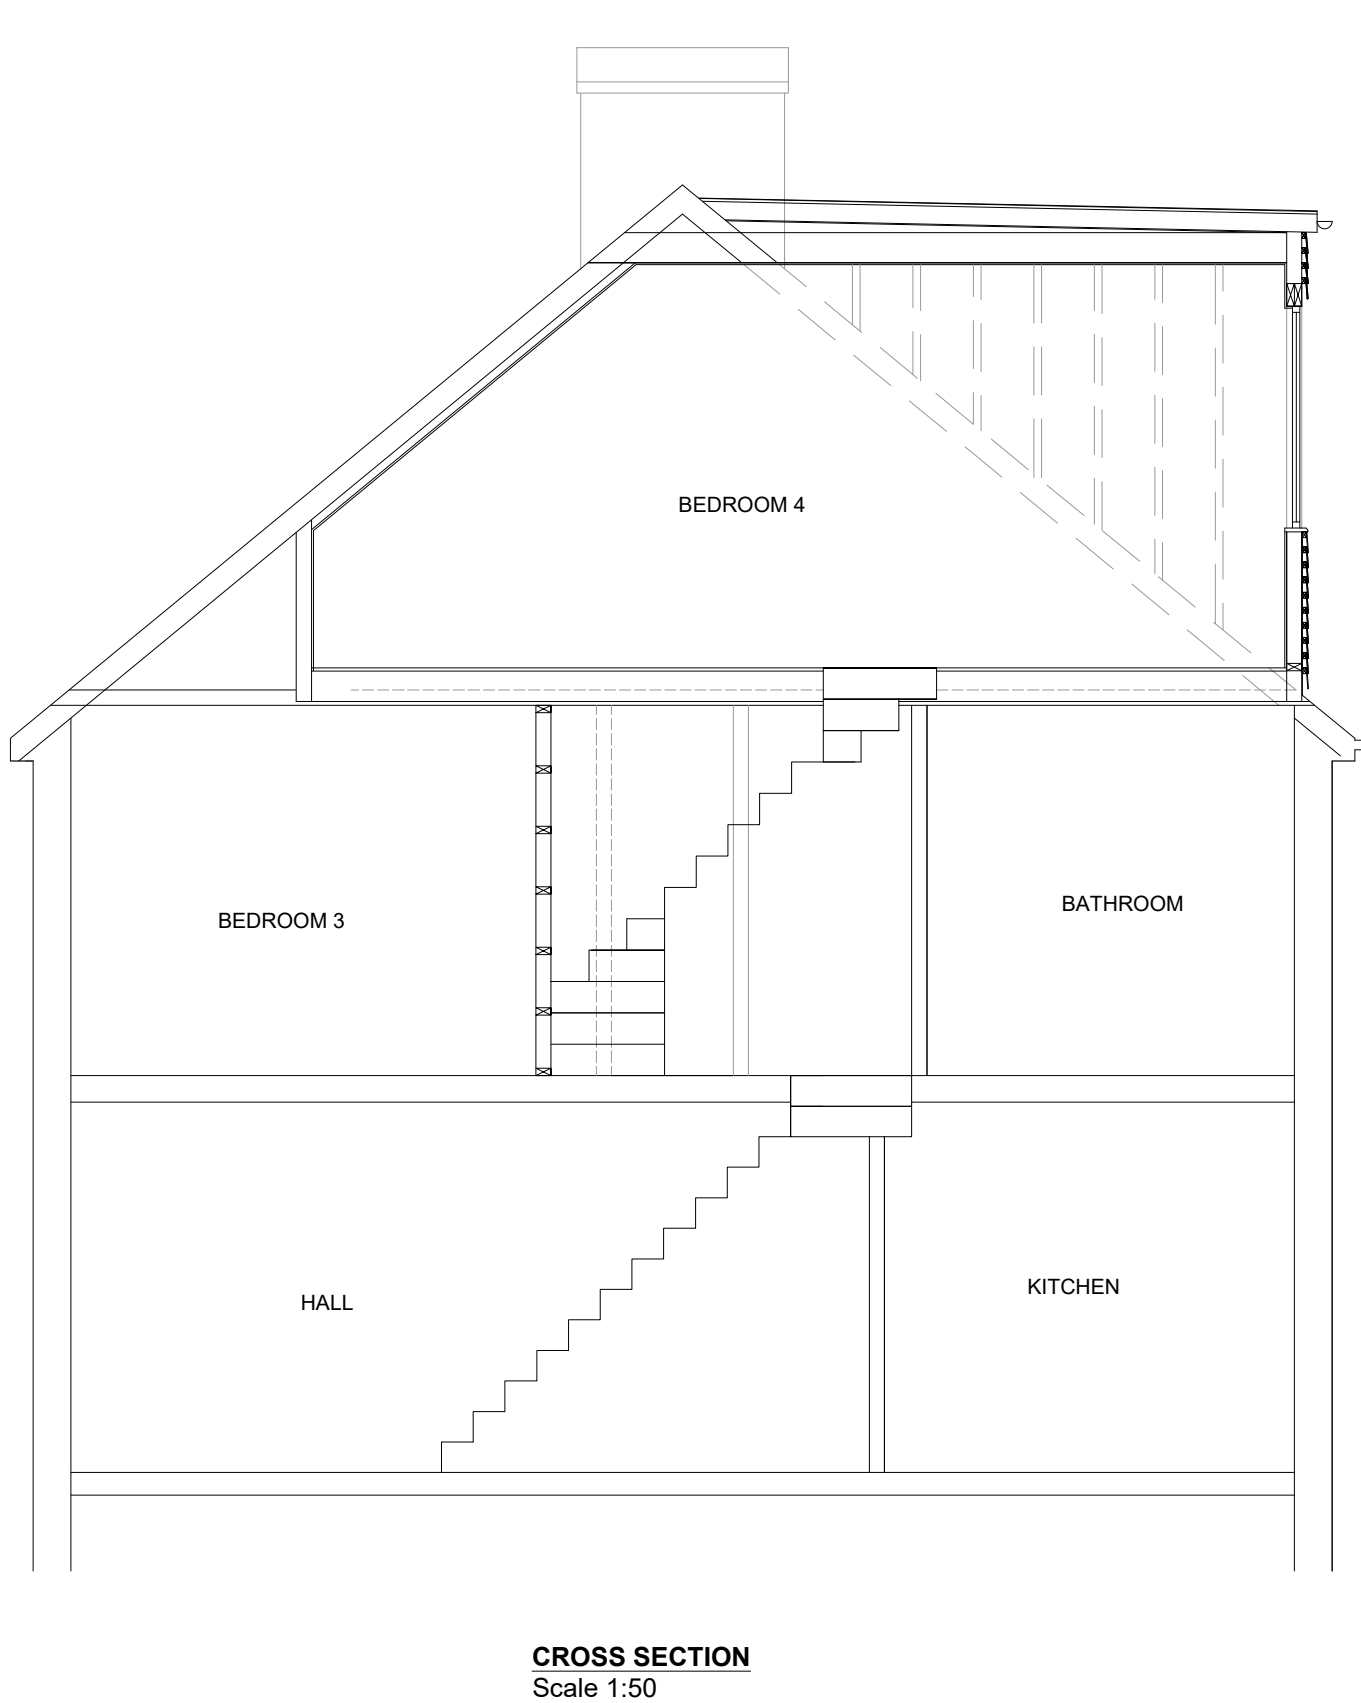
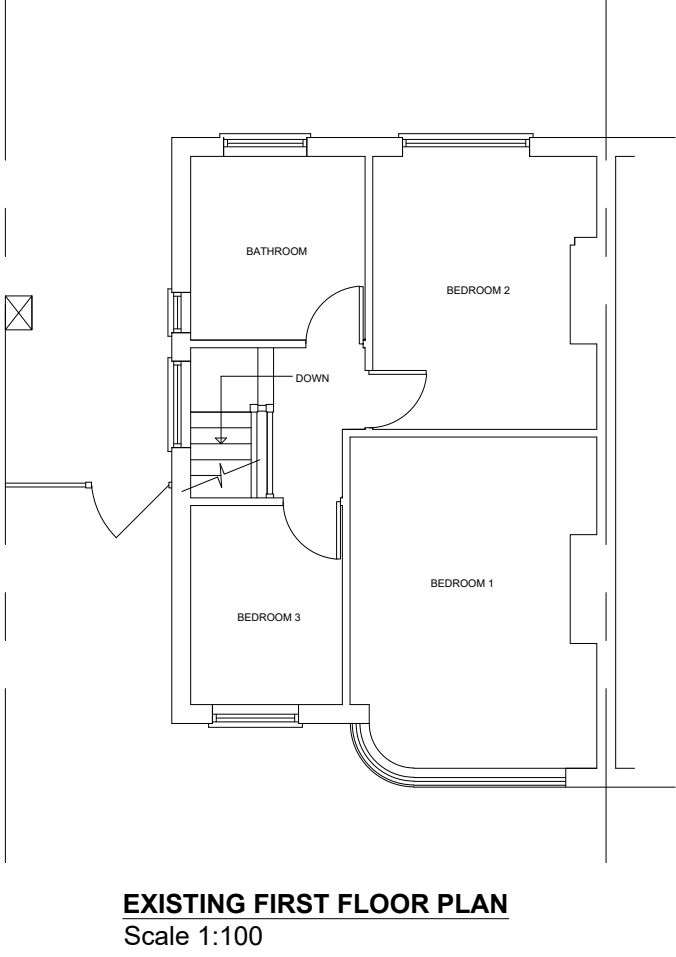
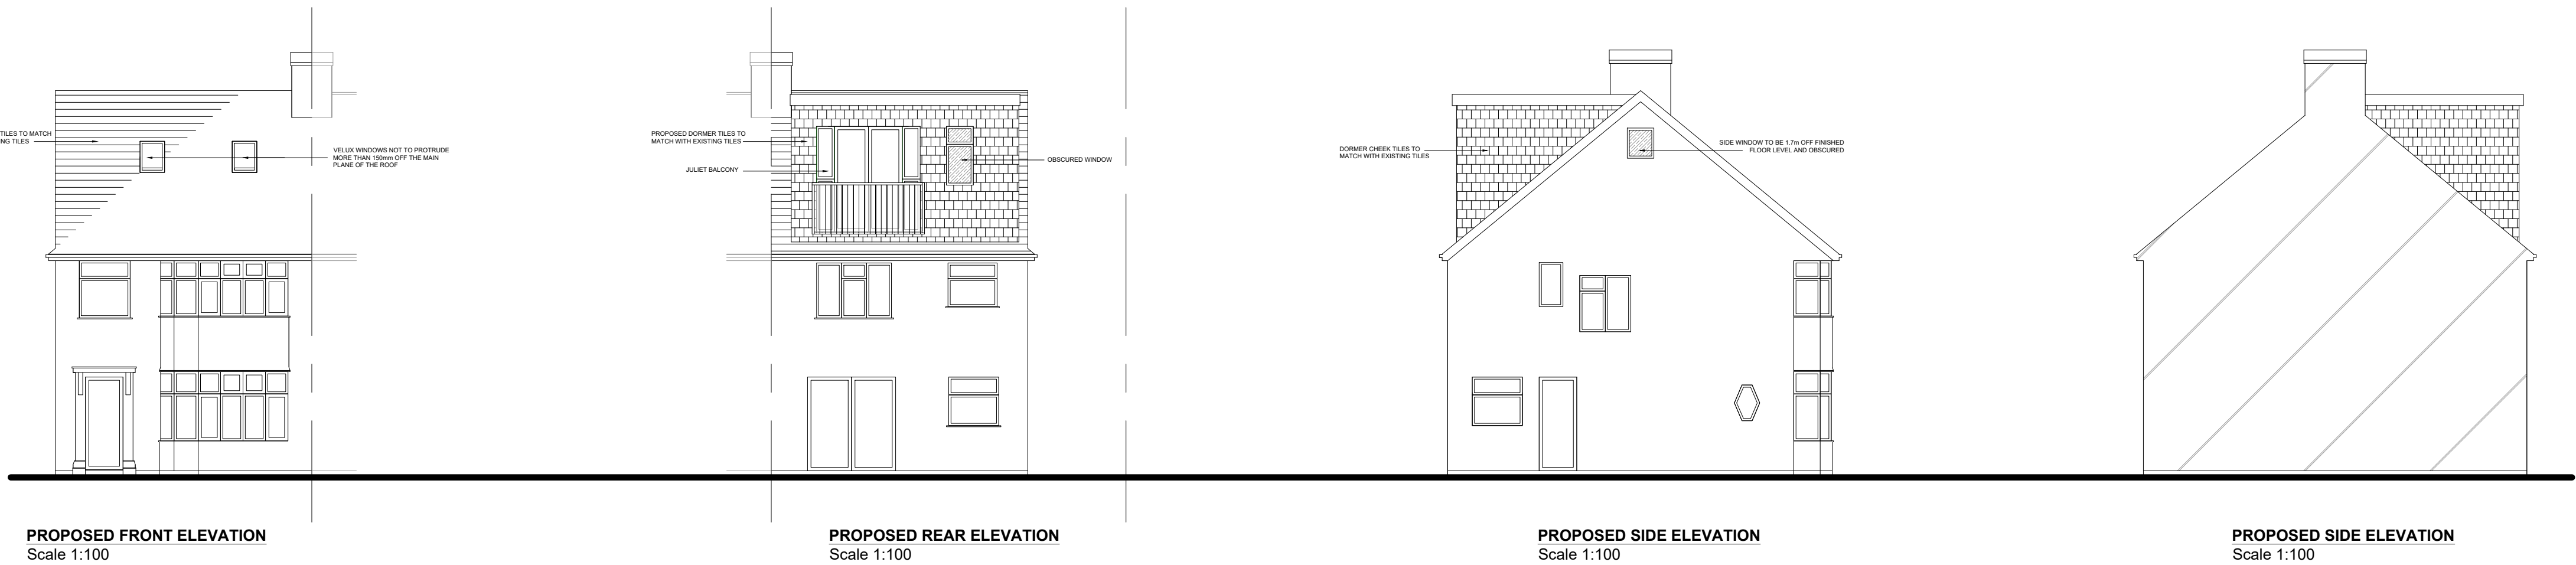
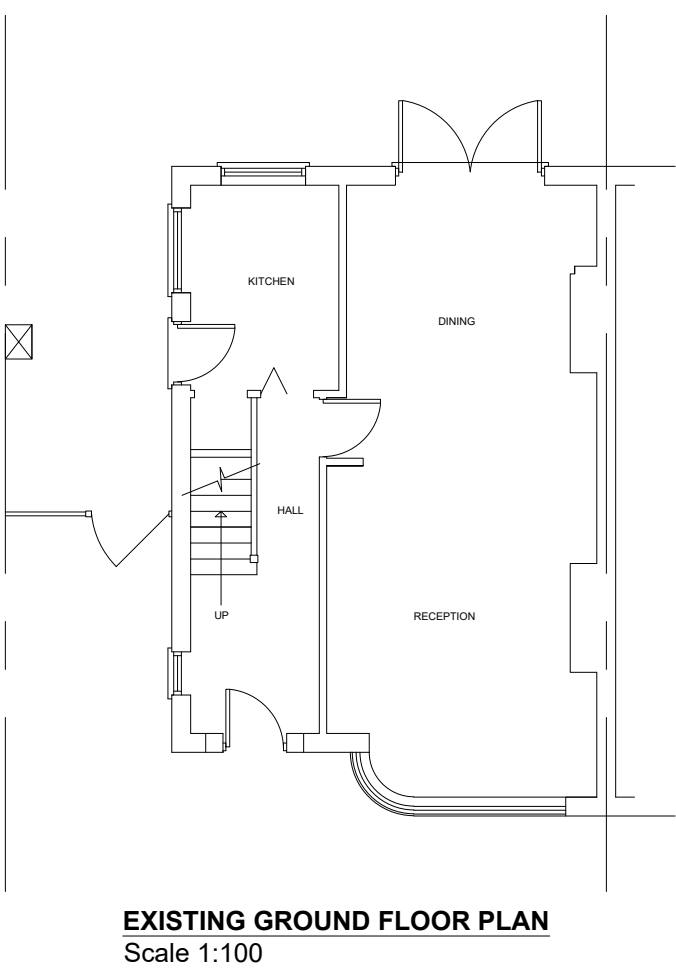


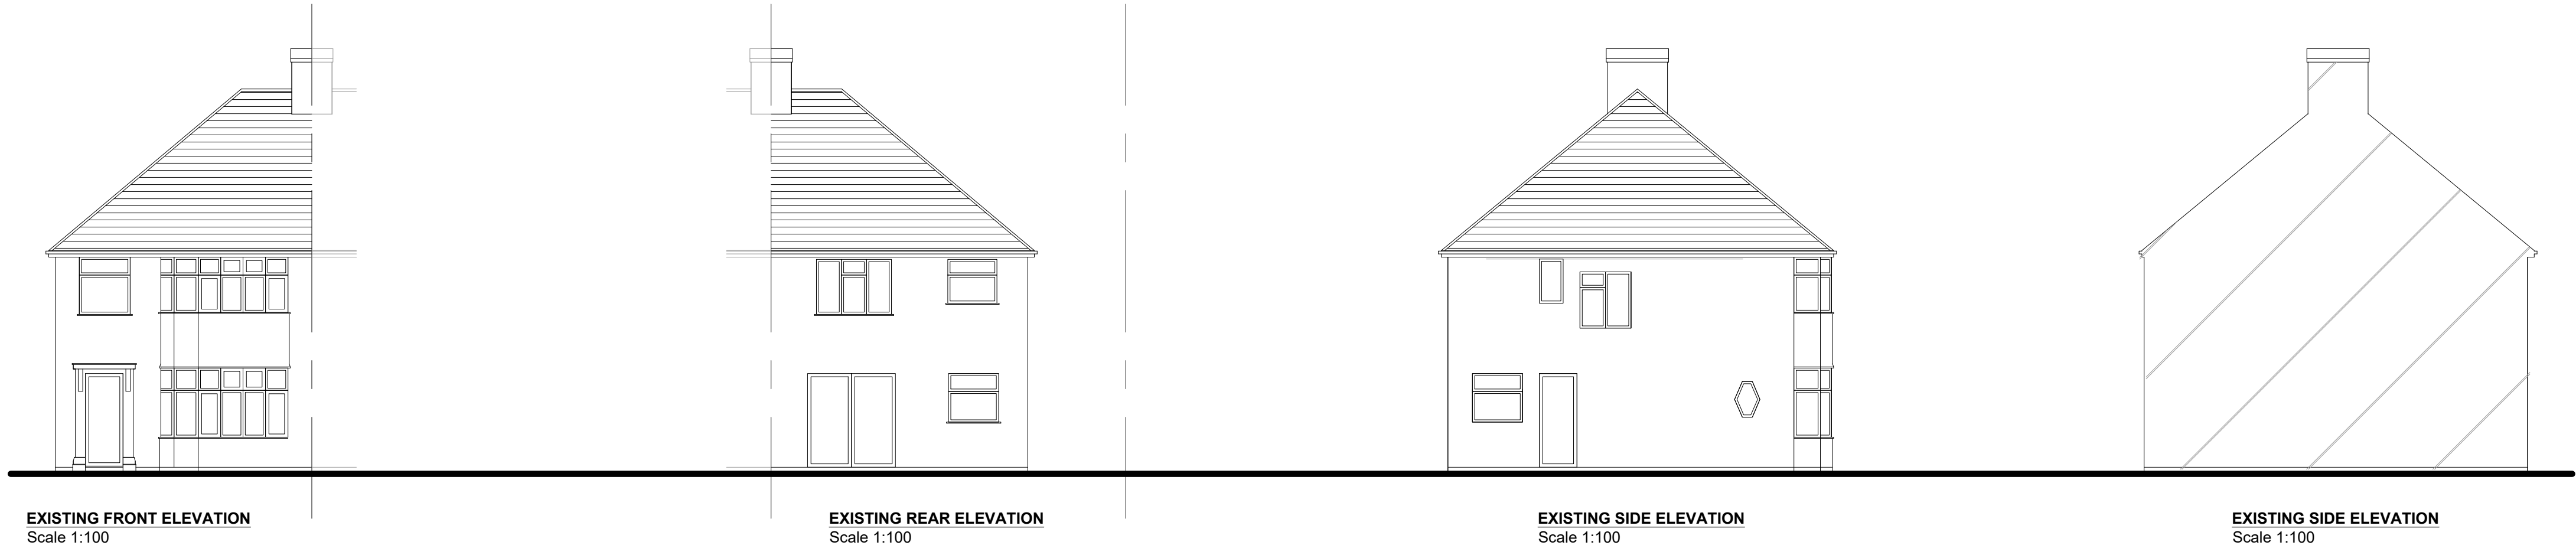

LOFT CONVERSION
VOLUME OF DORMER = $\frac{1}{2} \times 5.0 \times 3.1 \times 4.1 = 31.77\text{cu.m}$
VOLUME OF HIP TO GABLE = $\frac{1}{6} \times 7.3 \times 3.5 \times 3.5 = 14.9\text{cu.m}$
VOLUME 50cu.m > 46.67cu.m
TOTAL VOLUME EXTENDED ROOF AREA = 46.67cu.m

These drawings should be approved by local Authority

No dimensions to be scaled from this drawing. All dimensions to be checked on site.
This drawing is copyright and should not be reproduced without permission of the Architects

Rev	Description
-----	-------------

Project

26 Barnhill Road
Yeading
UB4 9HD

Drawing

CONVERSION OF ROOF SPACE
INTO A HABITABLE ROOM

SCALE As Shown	Rev	Drawing no. 19_36_01
-------------------	-----	-------------------------

0 1 2 3 4
SCALE : 1:50

0 2 4 6 8
SCALE : 1:100