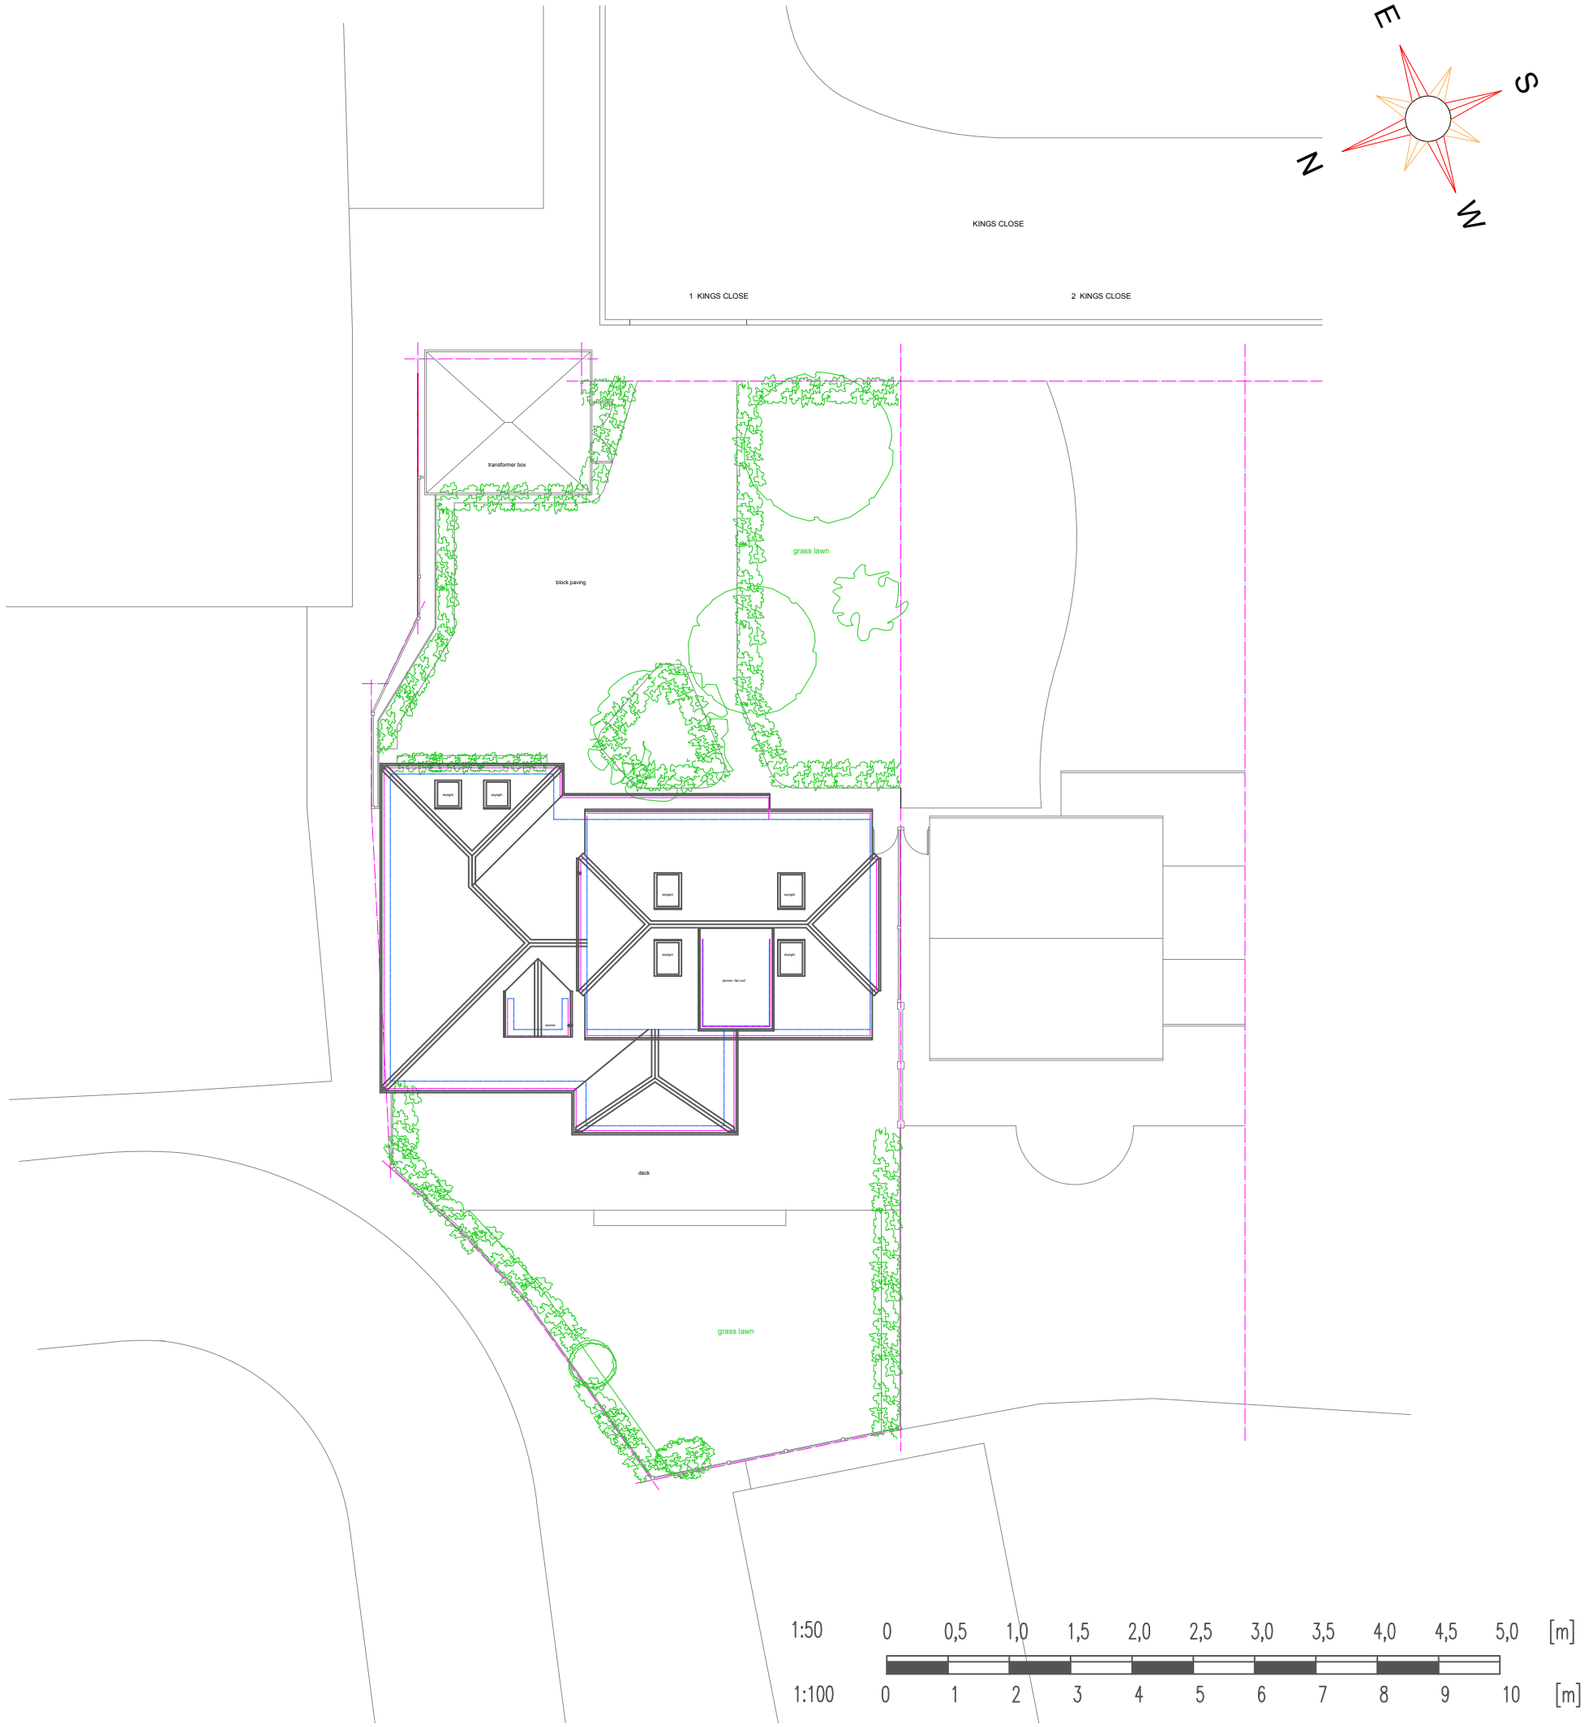

Notes:

All dimensions in millimeters unless otherwise stated.
The Contractor must verify all dimensions on site before commencing on site.
Elevations are for illustrative purposes only.

Dashed lines indicate possible beam locations at ceiling height.

Site boundary to be compared with Ordinance Survey maps.

External Levels Worked Out Only Measuring External Step Heights

Rev	Description	Date

CLIENT

Mr. Sanjay Odedra

PROJECT

1 Kings Close, Northwood, London, HA6 3SB

TITLE

ARCHITECTURAL ARRANGEMENT
Existing Site Plan

DRAWN	CHECKED	APPROVED

DATE	SCALE
May 2021	1 : 200 @ A3

DRAW. NO.	REV
1351-00	