


1. Scale this drawing for Planning Purposes only
2. Do not scale for working drawings all dimensions shall be checked on site prior to commencing the works and any errors or admissions reported to the Architect
3. This drawing is the copyright of POQ Architects and must not be used or reproduced without their permission

Existing Gross Internal Area (GIA)

126m² (GF House)
073m² (1F House)
026m² (2F House)
225m² Total GIA

Proposed Gross Internal Area (GIA)

156m² (GF House)
095m² (1F House)
026m² (2F House)
277m² Total GIA

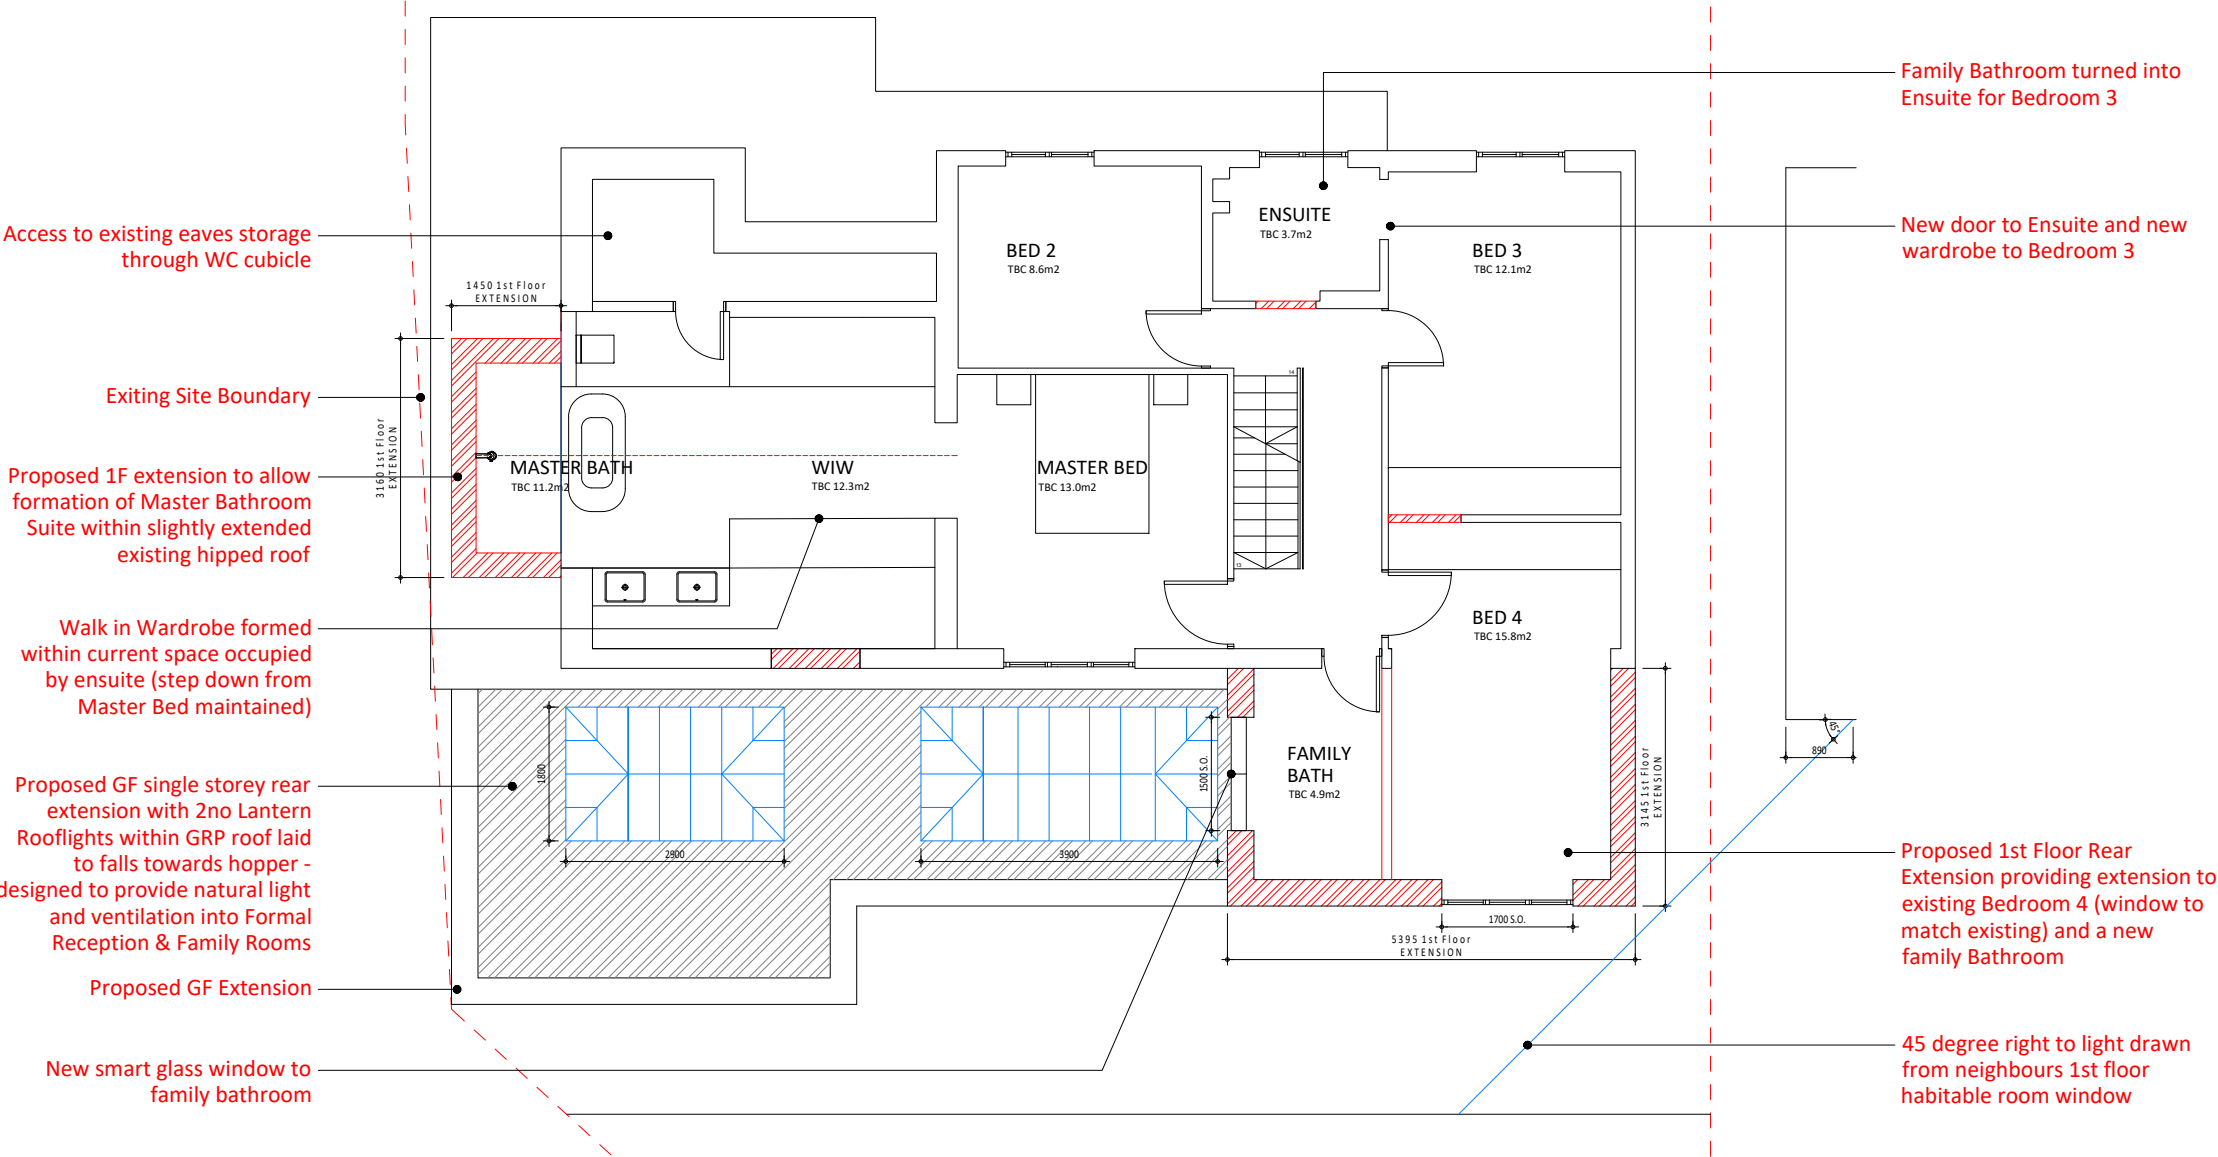

PROPOSED FIRST FLOOR GA PLAN



P05	HA Issue	17.01.22

Client:
Mr Wijesuriya

Project:
1 Kings Close
Northwood
HA6 3SB

Date:
01.01.22

Scale:
1:100 @A3

Drawing title:
PROPOSED 1F GA PLAN

Drawing number: Revision:

161/101 P05

POQ Architects, The Old PC, Rudolph Road, Bushey WD23 3DU
T: +44 (0)20 8950 1463

