




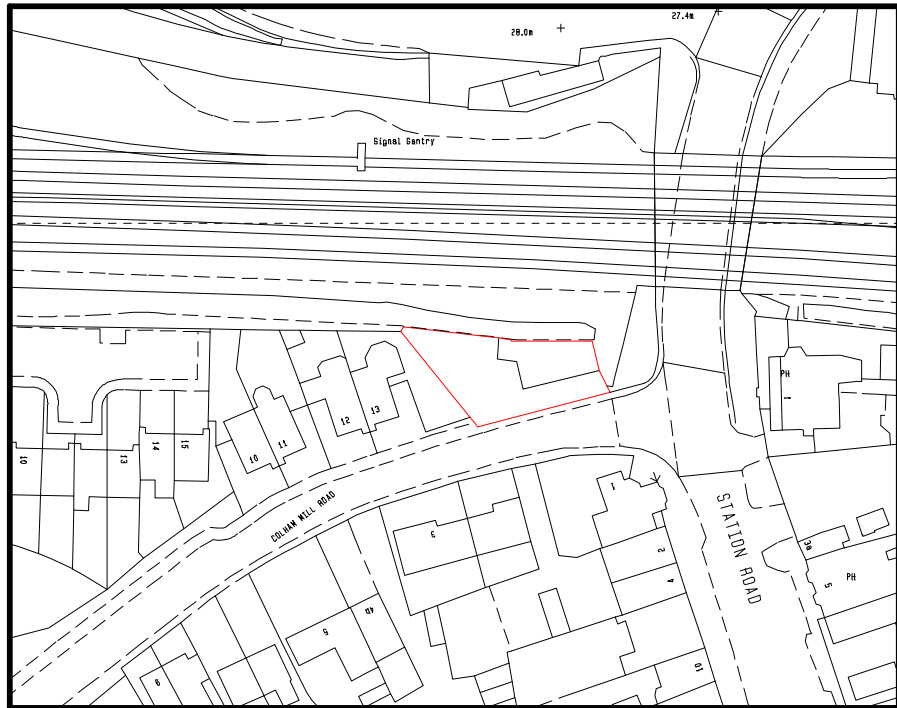

LOCATION PLAN (1:1250)

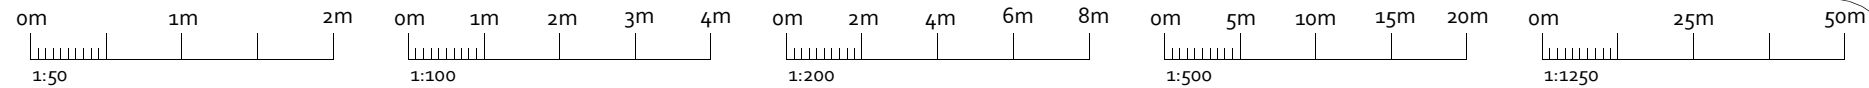

SITE PLAN (1:500)


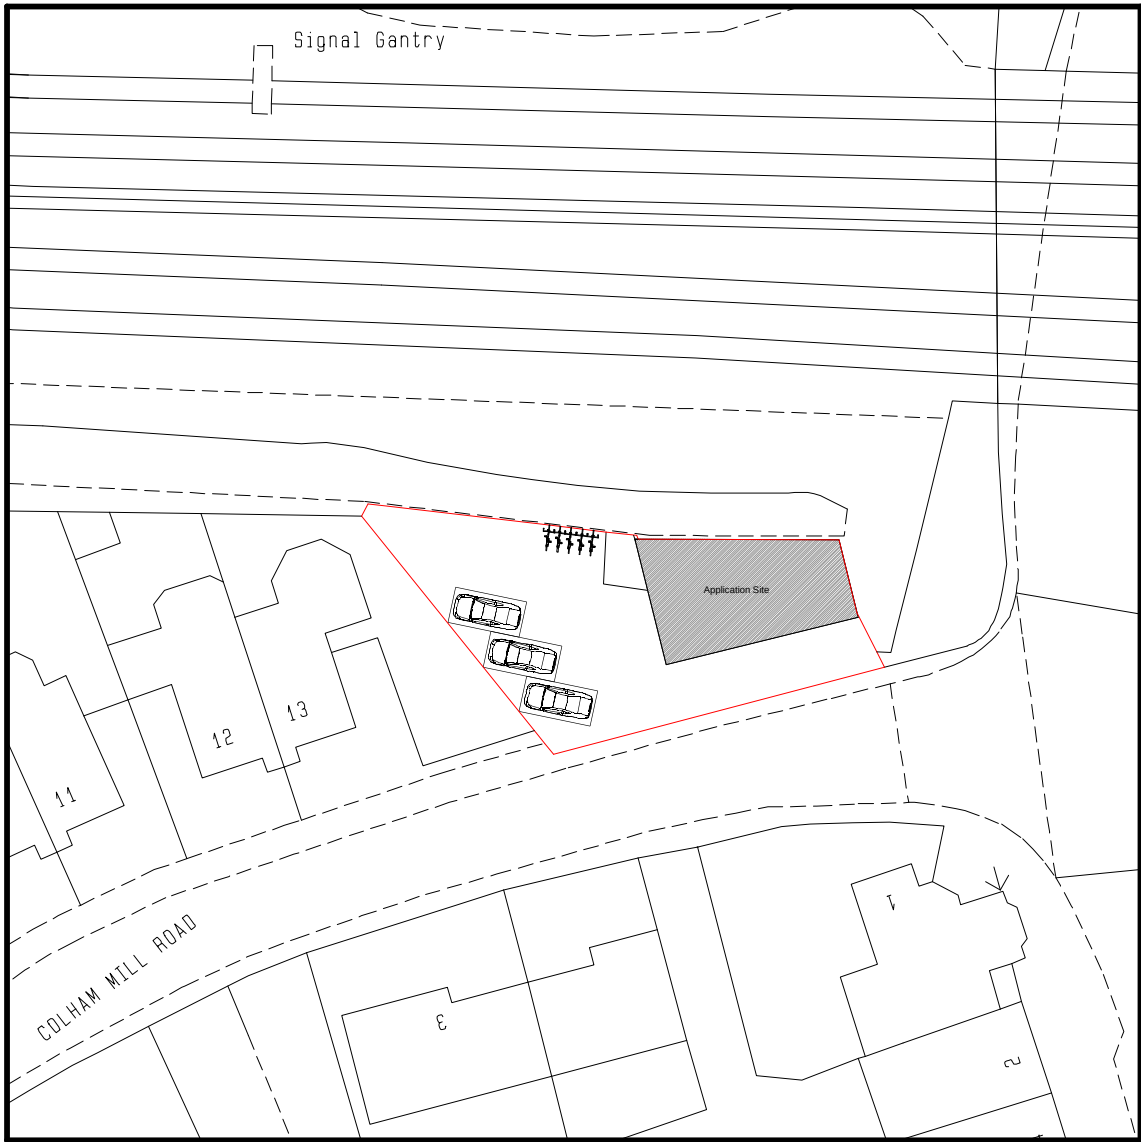


17 Garvin Avenue | Beaconsfield | Bucks | HP9 1RD
info@ops-surveyors.co.uk
www.ops-surveyors.co.uk
Tel: 07881457903


Address: Carter House, Colham Mill Road, West Drayton, UB7 7AE
Drawing Ref.: 2019-13CMR-1
Applicant: Mr S Kumar
Project: Change of use of 1/F C3 flats to A3 restaurant as part of the G/F A3 restaurant use.
Date: 31/05/2019
Revision: 1.0

Scales: 1:50,
1:100,1:200,1:500,1:1250
@ISO A3 (297 x 420)


Sheet # 1 / 2

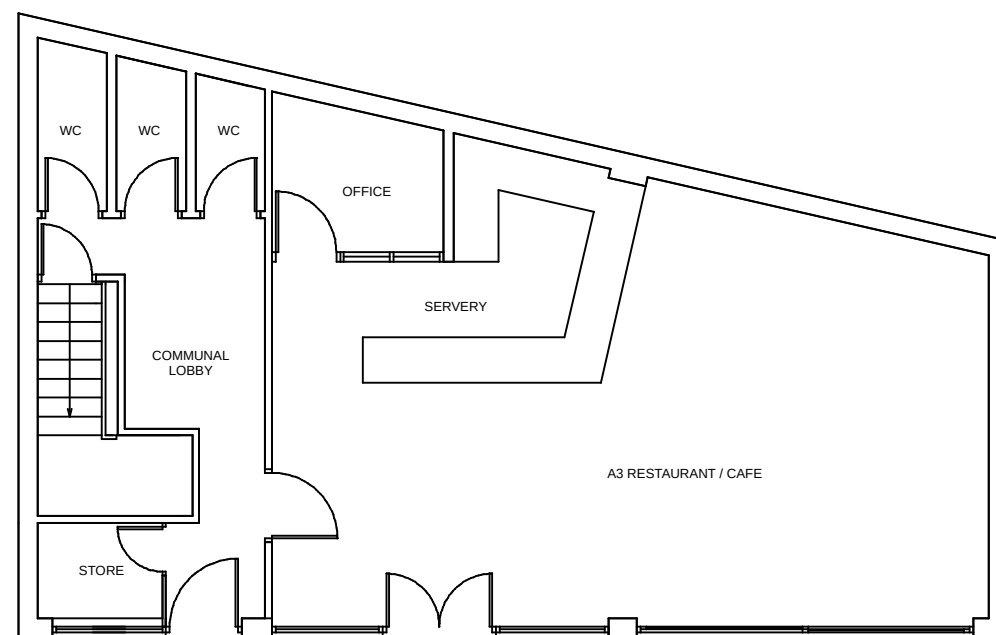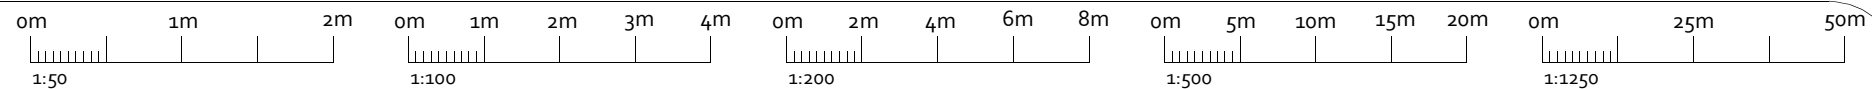


EXISTING G/F (1:100)

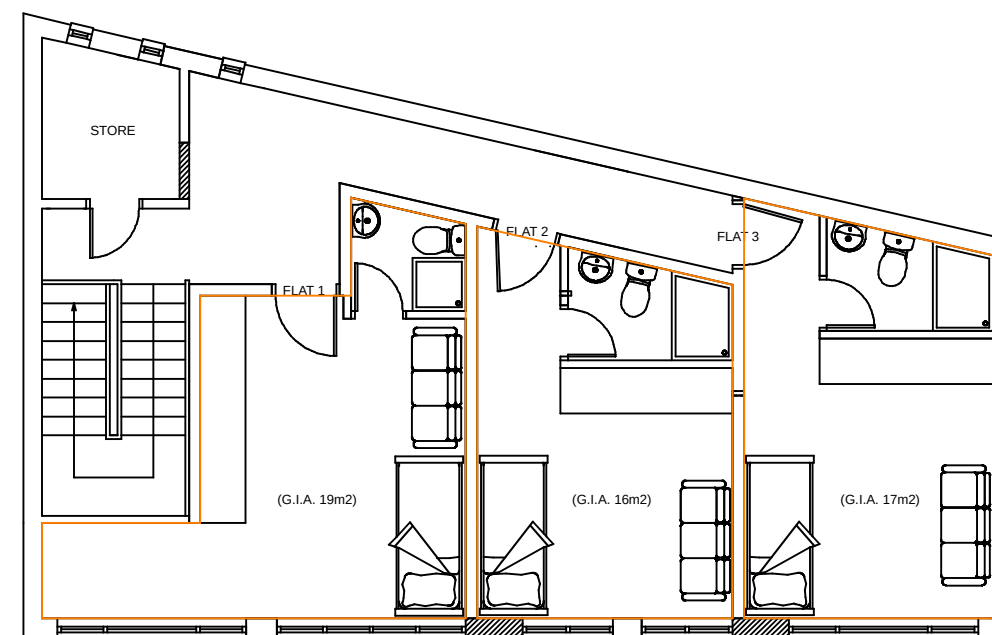

EXISTING 1/F (1:100)

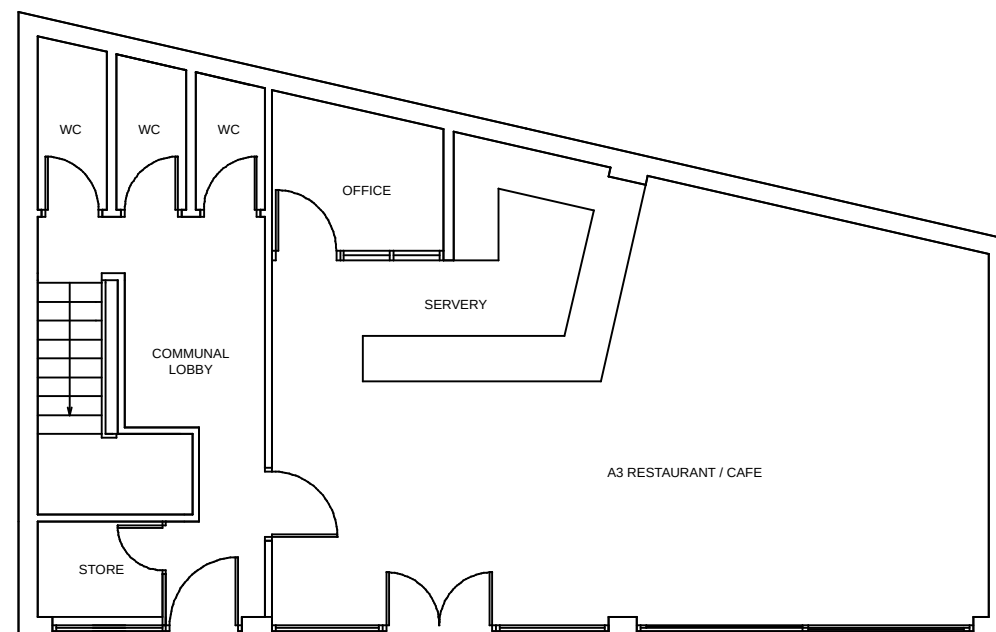

PROPOSED G/F (1:100)

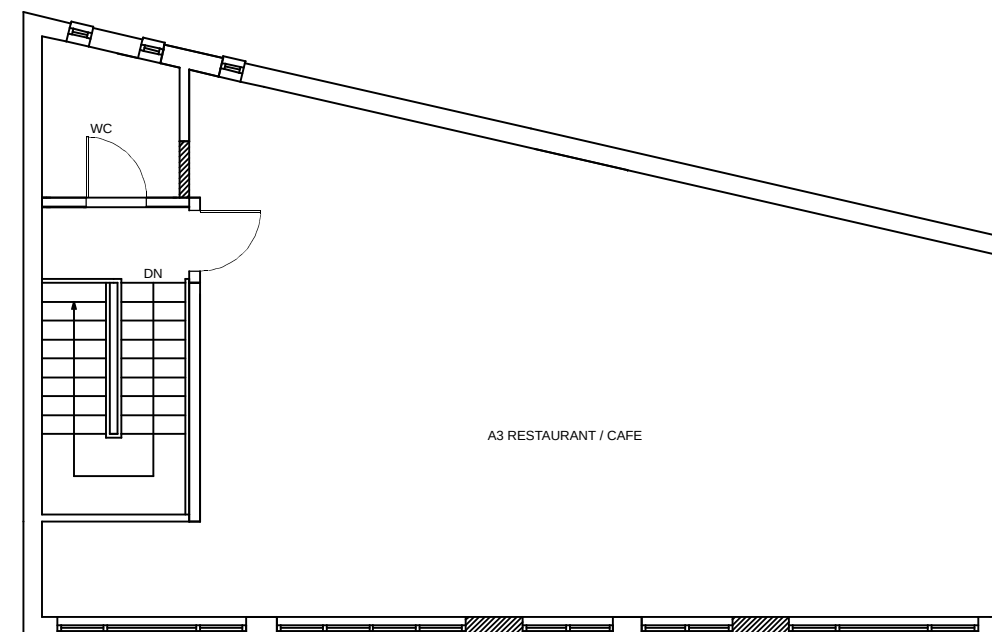

PROPOSED 1/F (1:100)



OPS Chartered Surveyors
17 Garvin Avenue | Beaconsfield | Bucks | HP9 1RD
info@ops-surveyors.co.uk
www.ops-surveyors.co.uk
Tel: 07881457903

Address: Carter House, Colham Mill Road, West Drayton, UB7 7AE
Drawing Ref.: 2019-13CMR-2
Applicant: Mr S Kumar
Project: Change of use of 1/F C3 flats to A3 restaurant as part of the G/F A3 restaurant use.
Date: 31/05/2019
Revision: 1.0

Scales: 1:50,
1:100,1:200,1:500,1:1250
@ISO A3 (297 x 420)
Sheet # 2 / 2