



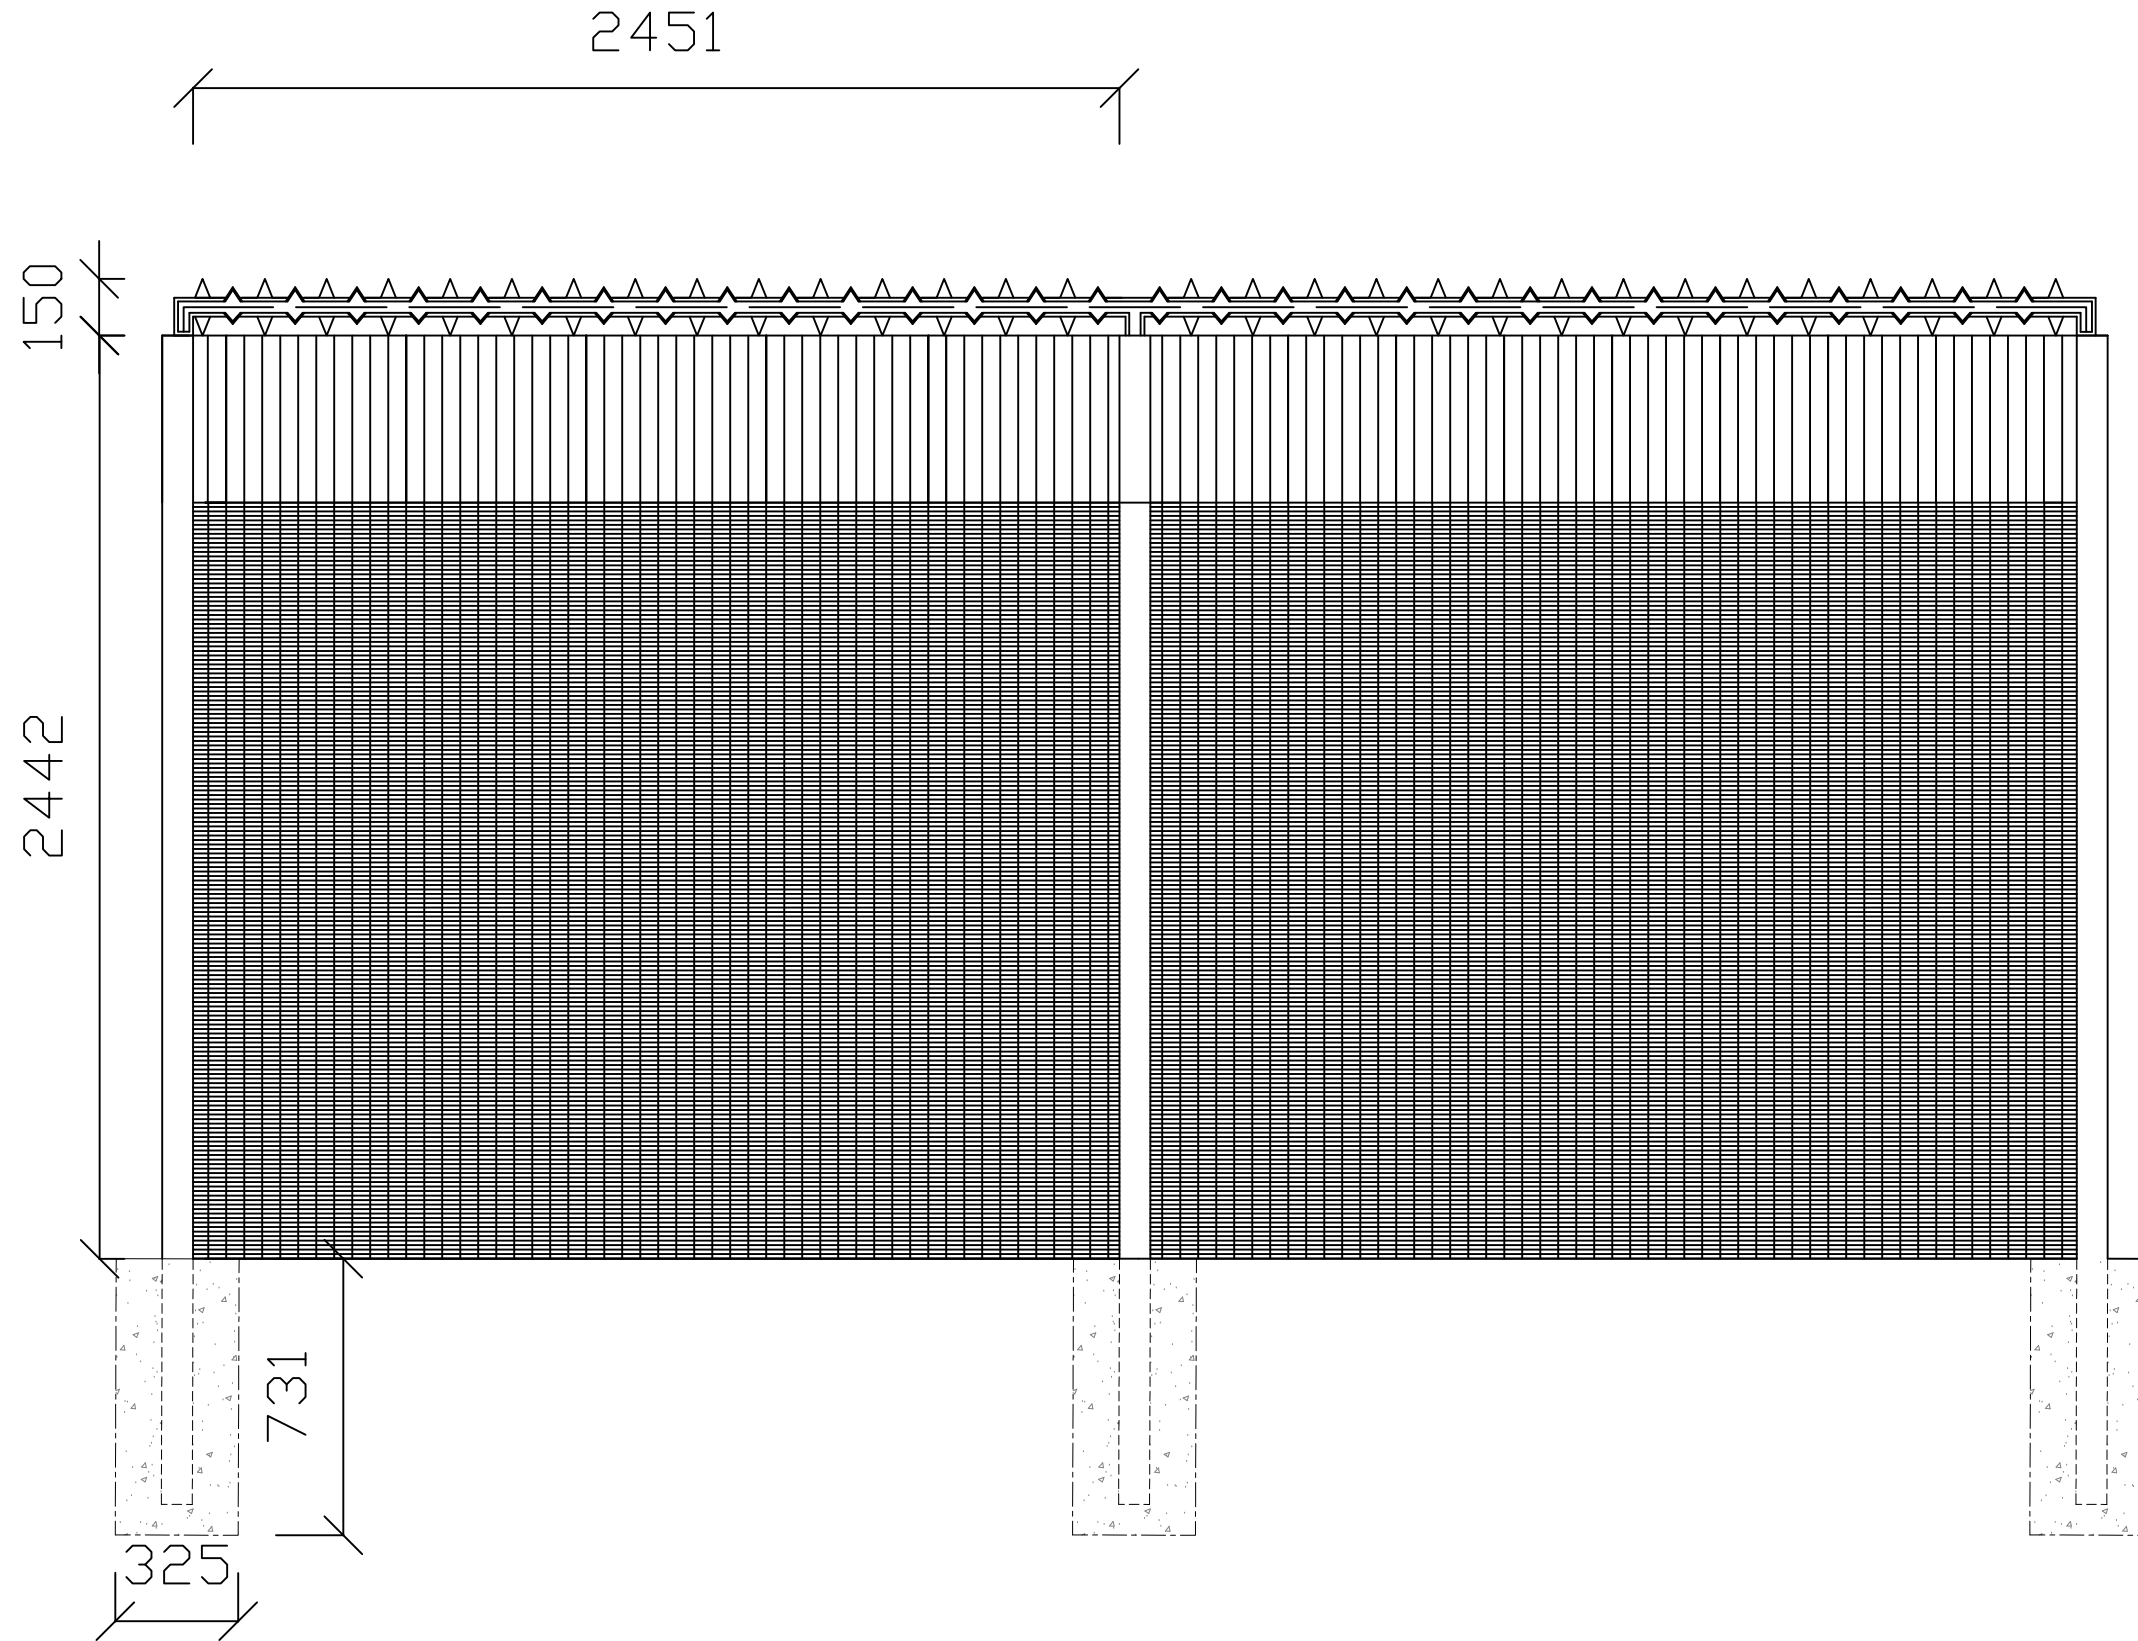

Proposed Securi Mesh Fence
Galvinised stainless steel- Power coated Black RAL 9005
Panels- Galfan zinc alloy coated to BS EN 10244-2:2009 class A as standard
Rota spikes for railing- Galvanised to BS EN ISO 1461:1999

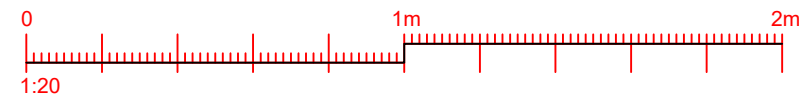

© Mayor's Office for Policing and Crime 2018		
METROPOLITAN POLICE SERVICE COMMERCIAL & FINANCE PROPERTY SERVICES DIRECTORATE 11TH FLOOR, EMPRESS STATE BUILDING, EMPRESS APPROACH, LILLIE ROAD, LONDON, SW6 1TR		
REV.	DESCRIPTION	DATE
DRAWING PURPOSE: Planning		
PROTECTIVE MARKING: OFFICIAL		
DRAWING STATUS:	INITIAL NON CONTRACTUAL CODE	SUITABILITY: S0
GENERAL NOTES:		
FOIA PUBLICATION: No		
DRAWING TITLE: Proposed Fence Elevation		
SITE NAME: Polar Park Police Station		
BUILDING / PROJECT NAME: Gate Renewal Scheme		
SITE ADDRESS: 316 Bath Rd, Sipson, Harmondsworth, West Drayton		
POSTCODE:	UB7 0DQ	
BOROUGH:	London Borough of Hillingdon	
COORDINATES:	E: N/A	N: N/A
SITE / LB NO:	0941	UNIT NO: 08
DATE PUBLISHED: 03/07/2020		REVIEW DATE: 03/07/2020
OCU / BRANCH: TBC		SCALE (@ A3): 1:20
DRAWN : MW	CHECKED: SAR	APPROVED: RI
DATE: 26/06/2020	DATE: 26/06/2020	DATE: 26/06/2020
AUTHOR:	BAILY GARNER LLP	
WBS NO:		
DRAWING NUMBER: 094101-BG-S4-XX-DR-B-0008		REV VER P01 .01