



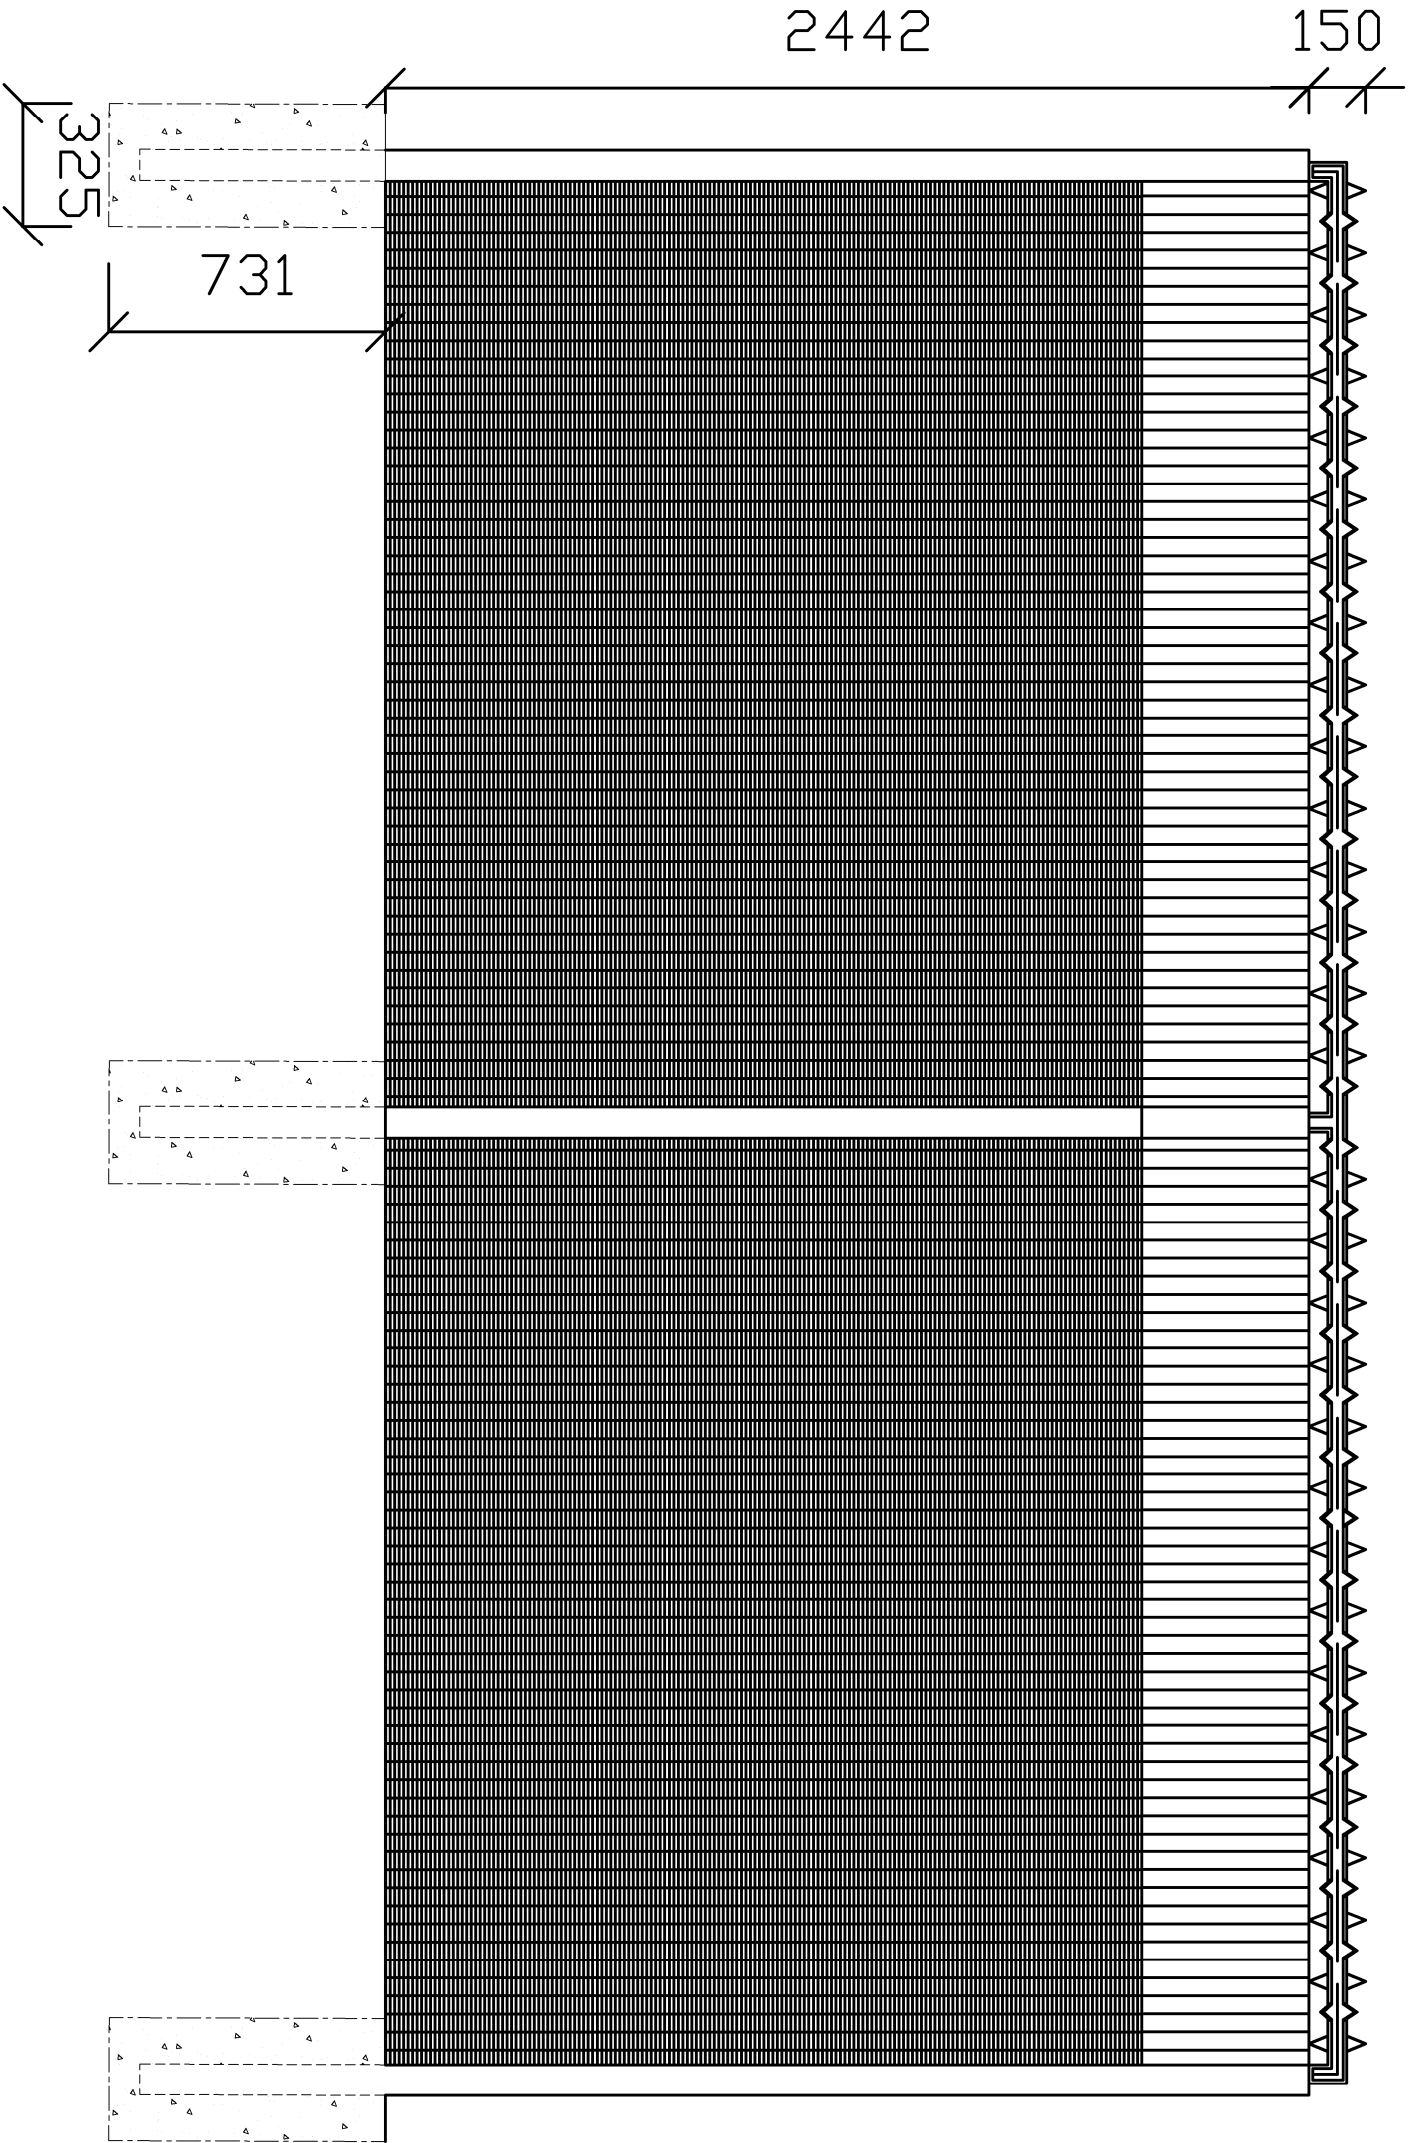

2451

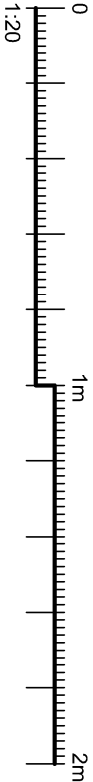

Typical Proposed CLD Securus AC High Security Mesh FenceGalvinised stainless steel-
Power coated Black RAL 9005
Panels- Galfan zinc alloy coated to BS EN 10244-2:2009 class A as standard
Vanguard anti climb rotating spike system for railing- Galvanised to BS EN ISO 1461:1999



© Mayor's Office for Policing and Crime 2018



METROPOLITAN POLICE SERVICE
COMMERCIAL & FINANCE
PROPERTY SERVICES DIRECTORATE

11TH FLOOR,
EMPRESS STATE BUILDING,
EMPRESS APPROACH,
LILLIE ROAD, LONDON, SW6 1TR

REV.	DESCRIPTION	DATE

DRAWING PURPOSE: Planning

PROTECTIVE MARKING:

OFFICIAL

DRAWING STATUS:	INITIAL NON CONTRACTUAL CODE	SUITABILITY:
		S0

GENERAL NOTES:

FOIA PUBLICATION:	No

DRAWING TITLE:

Proposed Fence Elevation

SITE NAME:

Polar Park Police Station

BUILDING / PROJECT NAME:

**Provision of New Secure
Perimeter Fencing**

SITE ADDRESS:
316 Bath Rd, Sipson, Harmondsworth, West
Drayton

POSTCODE:	UB7 0DQ		
BOROUGH:	London Borough of Hillingdon		
COORDINATES:	E: N/A	N: N/A	
SITE / LB NO:	0941	UNIT NO:	08
DATE PUBLISHED: 07/10/2020	REVIEW DATE: 14/10/2020		

OCU / BRANCH:		SCALE (@A3):	
TBC		1:20	
DRAWN:	MMW	CHECKED:	SAR
DATE:	26/06/2020	DATE:	26/06/2020
AUTHOR:	BAILLY GARNIER LLP		

WBS NO:		REV / VER	
DRAWING NUMBER:	094101-BG-S4-XX-DR-B-0008		P01 .02