
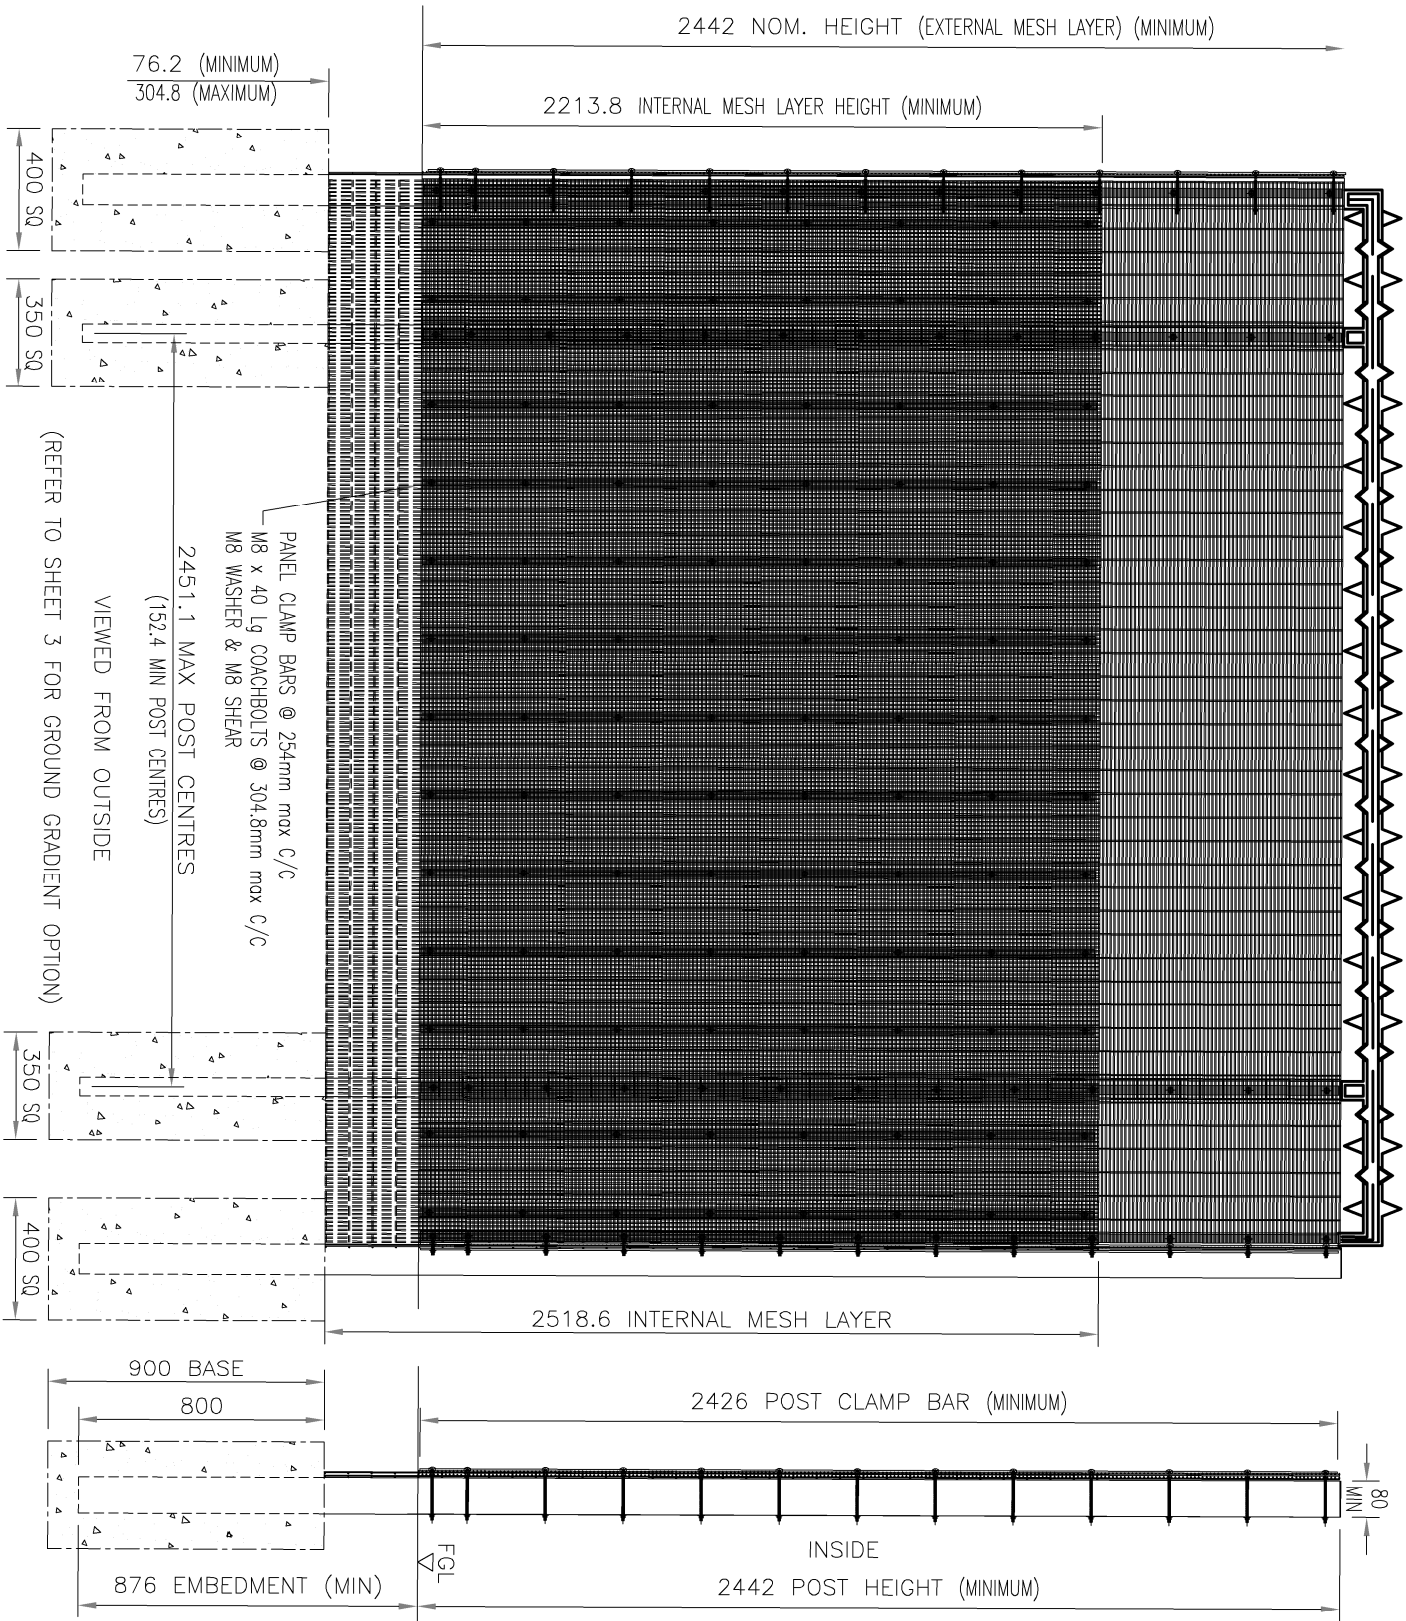


Typical Proposed CLD Securuss AC High Security Mesh Fence
Galvanised stainless steel - Power coated Black RAL 9005
Panels- Galfan zinc alloy coated to BS EN 10244-2:2009 class A as standard

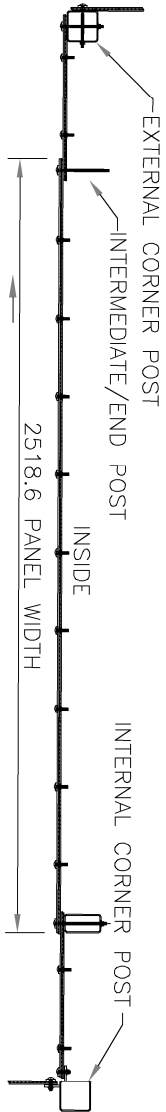

© Mayor's Office for Policing and Crime 2018

METROPOLITAN POLICE SERVICE
COMMERCIAL & FINANCE
PROPERTY SERVICES DIRECTORATE

11TH FLOOR,
EMPRESS STATE BUILDING,
EMPRESS APPROACH,
LILLIE ROAD, LONDON, SW6 1TR

REV.		DESCRIPTION		DATE	
DRAWING PURPOSE: Planning					
PROTECTIVE MARKING: OFFICIAL					
DRAWING STATUS:		INITIAL NON CONTRACTUAL CODE		SUITABILITY: S0	
GENERAL NOTES:					
FOIA PUBLICATION:			No		
DRAWING TITLE: Typical Proposed Fence Elevation					
SITE NAME: Polar Park Police Station					
BUILDING / PROJECT NAME: Provision of New Secure Perimeter Fencing					
SITE ADDRESS: 316 Bath Rd, Sipson, Harmondsworth, West Drayton					
POSTCODE:		UB7 0DQ			
BOROUGH:		London Borough of Hillingdon			
COORDINATES:		E: N/A		N: N/A	
SITE / LB NO:		0941		UNIT NO: 07	
DATE PUBLISHED: 07/10/2020		REVIEW DATE: 14/10/2020			
OCU / BRANCH: TBC		SCALE (@A3): 1:20			
DRAWN : MW		CHECKED: SAR		APPROVED: RI	
DATE: 26/06/2020		DATE: 26/06/2020		DATE: 26/06/2020	
AUTHOR: BAILY GARNER LLP					
WBS NO:					
DRAWING NUMBER: 094101-BG-S4-XX-DR-B-0007				REV / VER P01 .02	