



RUSHDENE ROAD

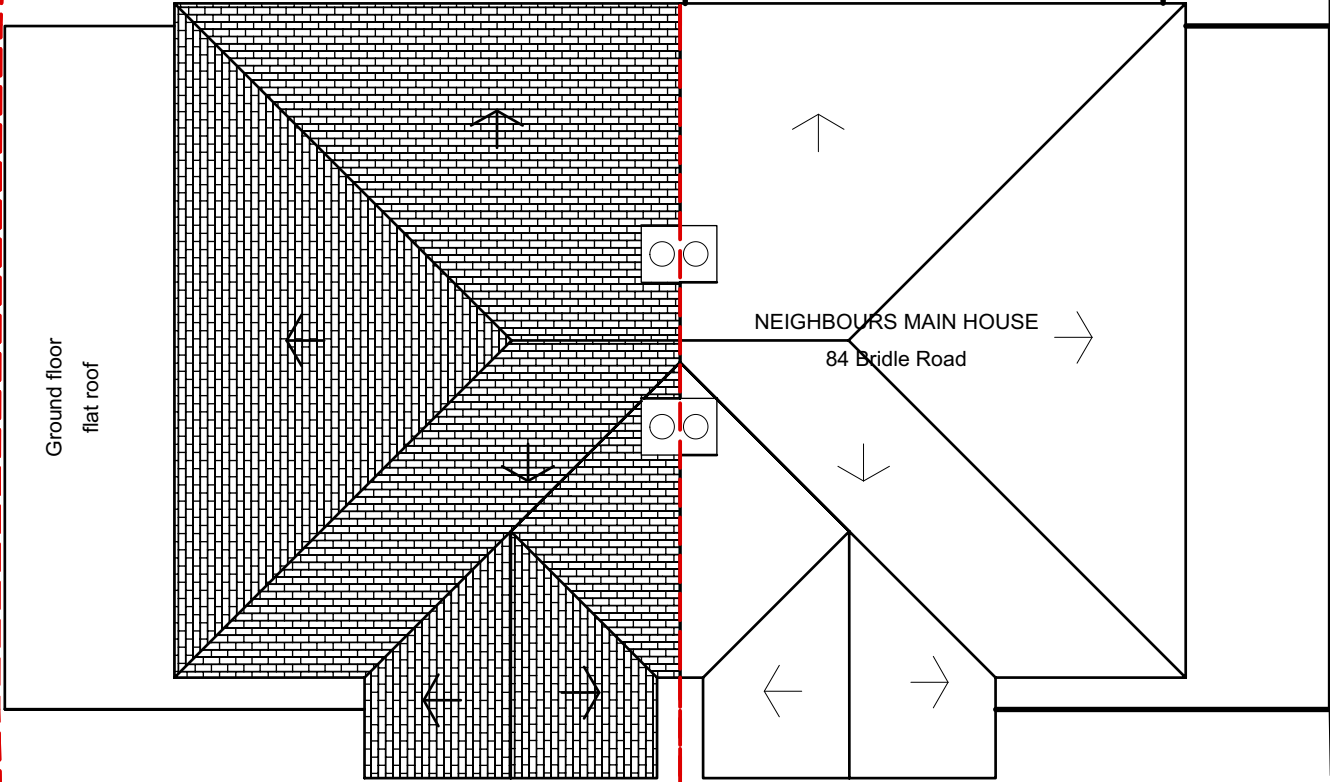


05 ROOF
Scale: 1:100

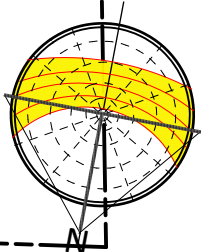

EXISTING



tel : 0796 222 3141
email : sandeep@sskarchitects.co.uk

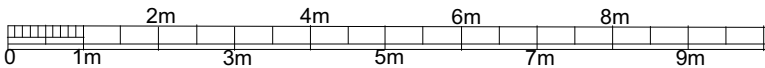

scale - 1 : 100 @ A3

Purpose - Householder planning application only

All dimensions to be checked on site. All omissions & discrepancies to be reported to the designer. © SSK architects owns the copyright of this drawing which must not be reproduced in whole or part without the written permission.	PROJECT: 86 Bridle Road, Pinner, HA5 2SH	DATE: 31/08/2020
	DWG NO: ROOF	REVISION: 05