


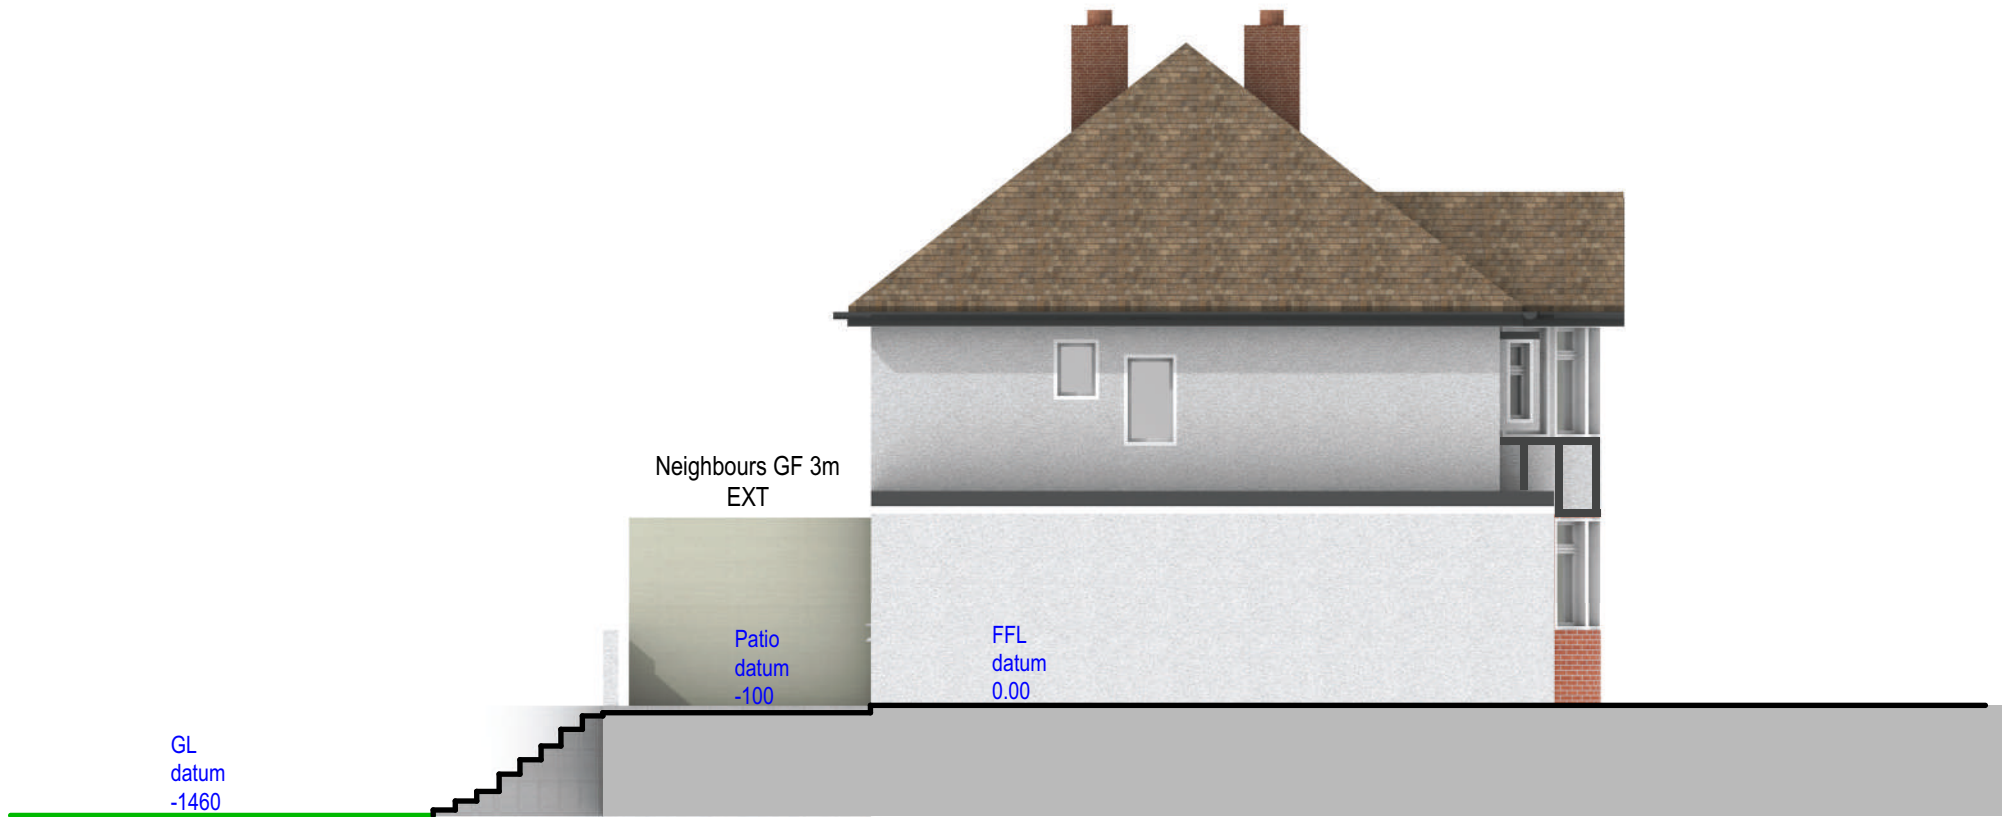

1 SIDE ELEVATION
Scale: 1:100

Materials

- Roof - Brown roof tiles
- Walls - FRONT - GF - Facing brickwork
FF - Pebbledash painted white
REAR + SIDE - Pebbledash painted white

- Windows - White UPVc
- Doors - White UPVc
- RWP & Gutters - UPVc black



2 SIDE ELEVATION
Scale: 1:100