



RUSHDENE ROAD


Grey area indicates
proposed work

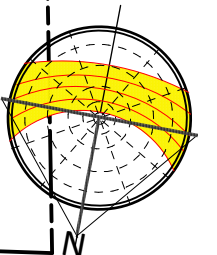

PROPOSED

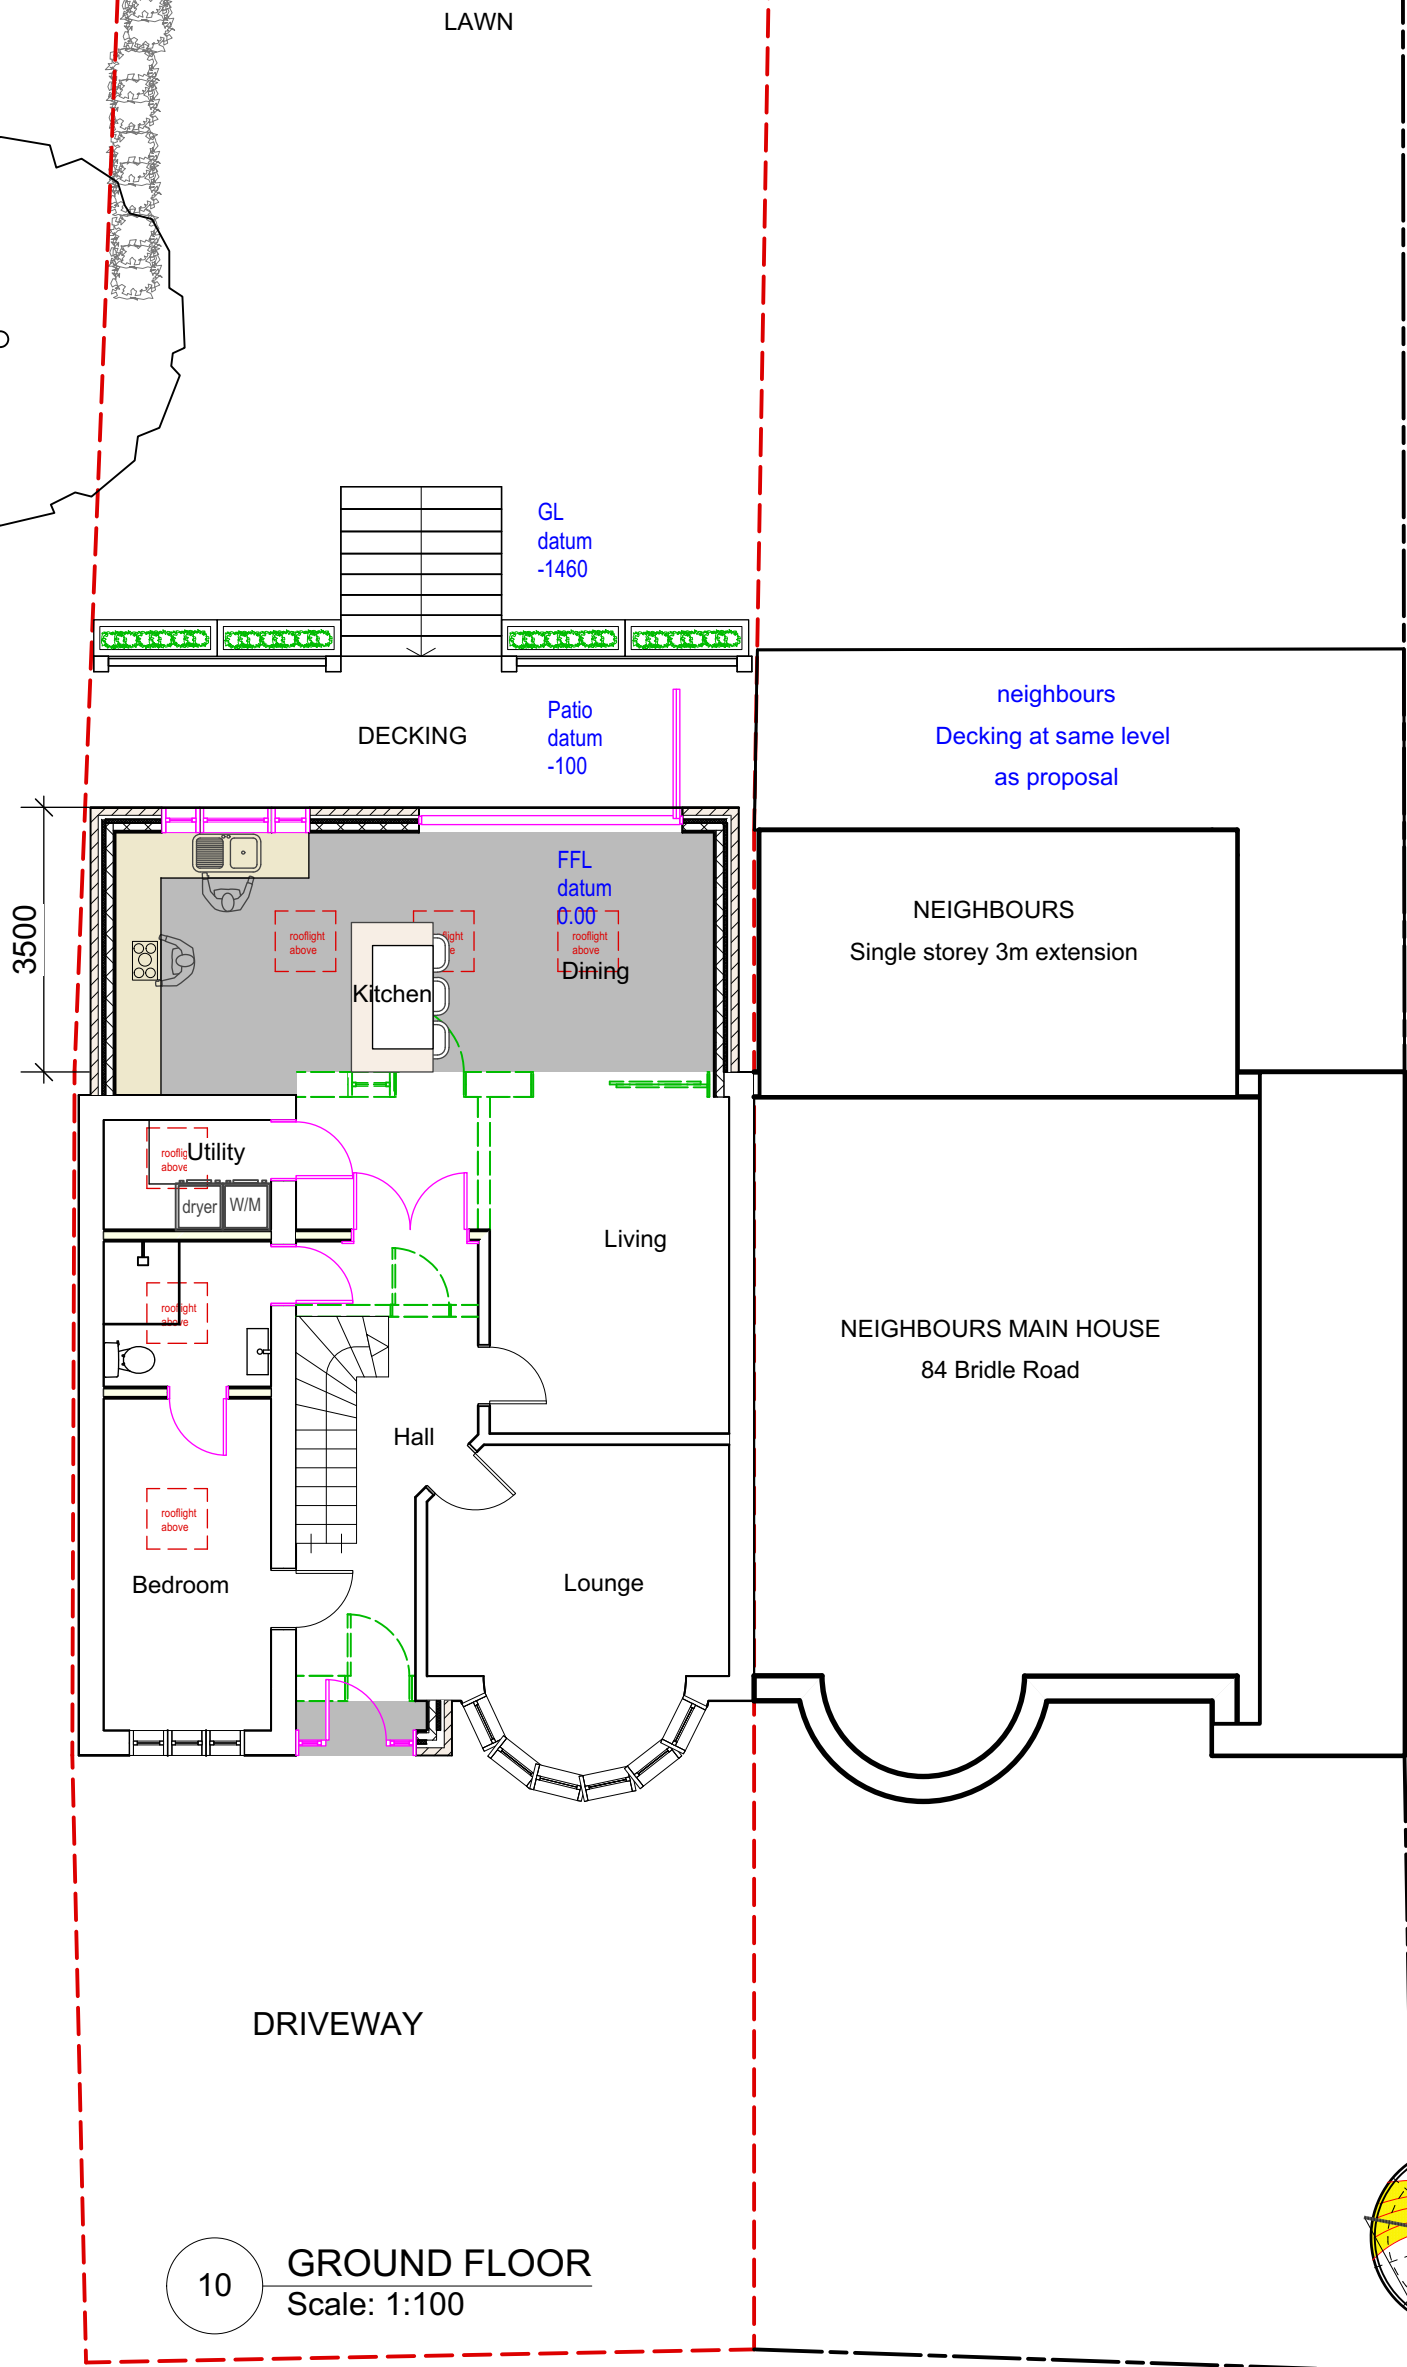

tel : 0796 222 3141
email : sandeep@sskarchitects.co.uk

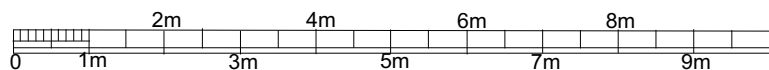

scale - 1 : 100 @ A3

Purpose - Householder Planning application only

All dimensions to be checked on site. All omissions & discrepancies to be reported to the designer.	PROJECT: 86 Bridle Road, Pinner, HA5 2SH	DATE: 31/08/2020
© SSK architects owns the copyright of this drawing which must not be reproduced in whole or part without the written permission.	DWG NO: GROUND FLOOR 10	REVISION: