



RUSHDENE ROAD

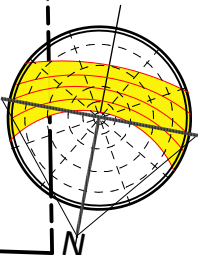

PROPOSED

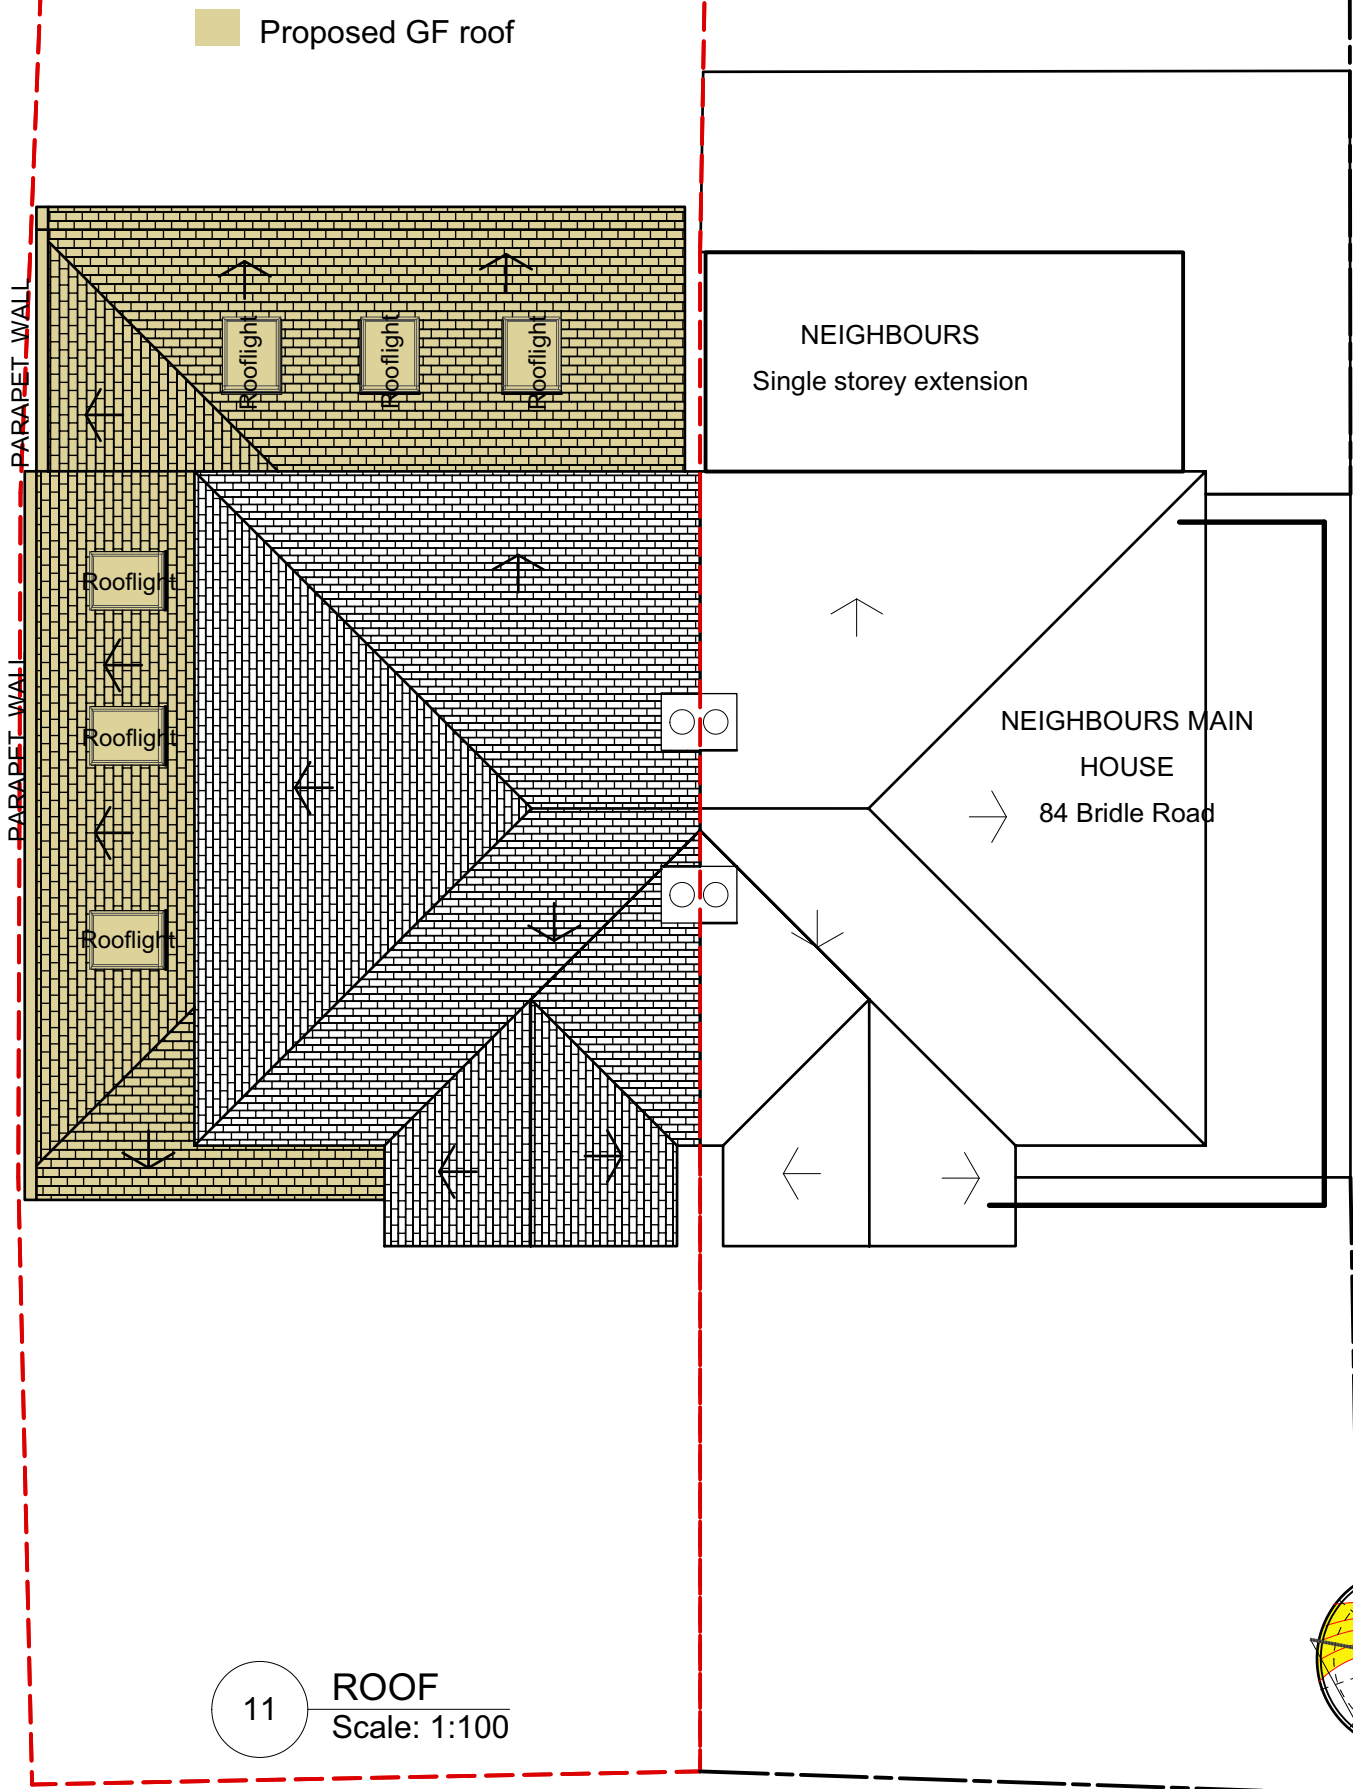

tel : 0796 222 3141
email : sandeep@sskarchitects.co.uk