


LOCATION OF EXTG DRIVEWAY & CROSSOVER

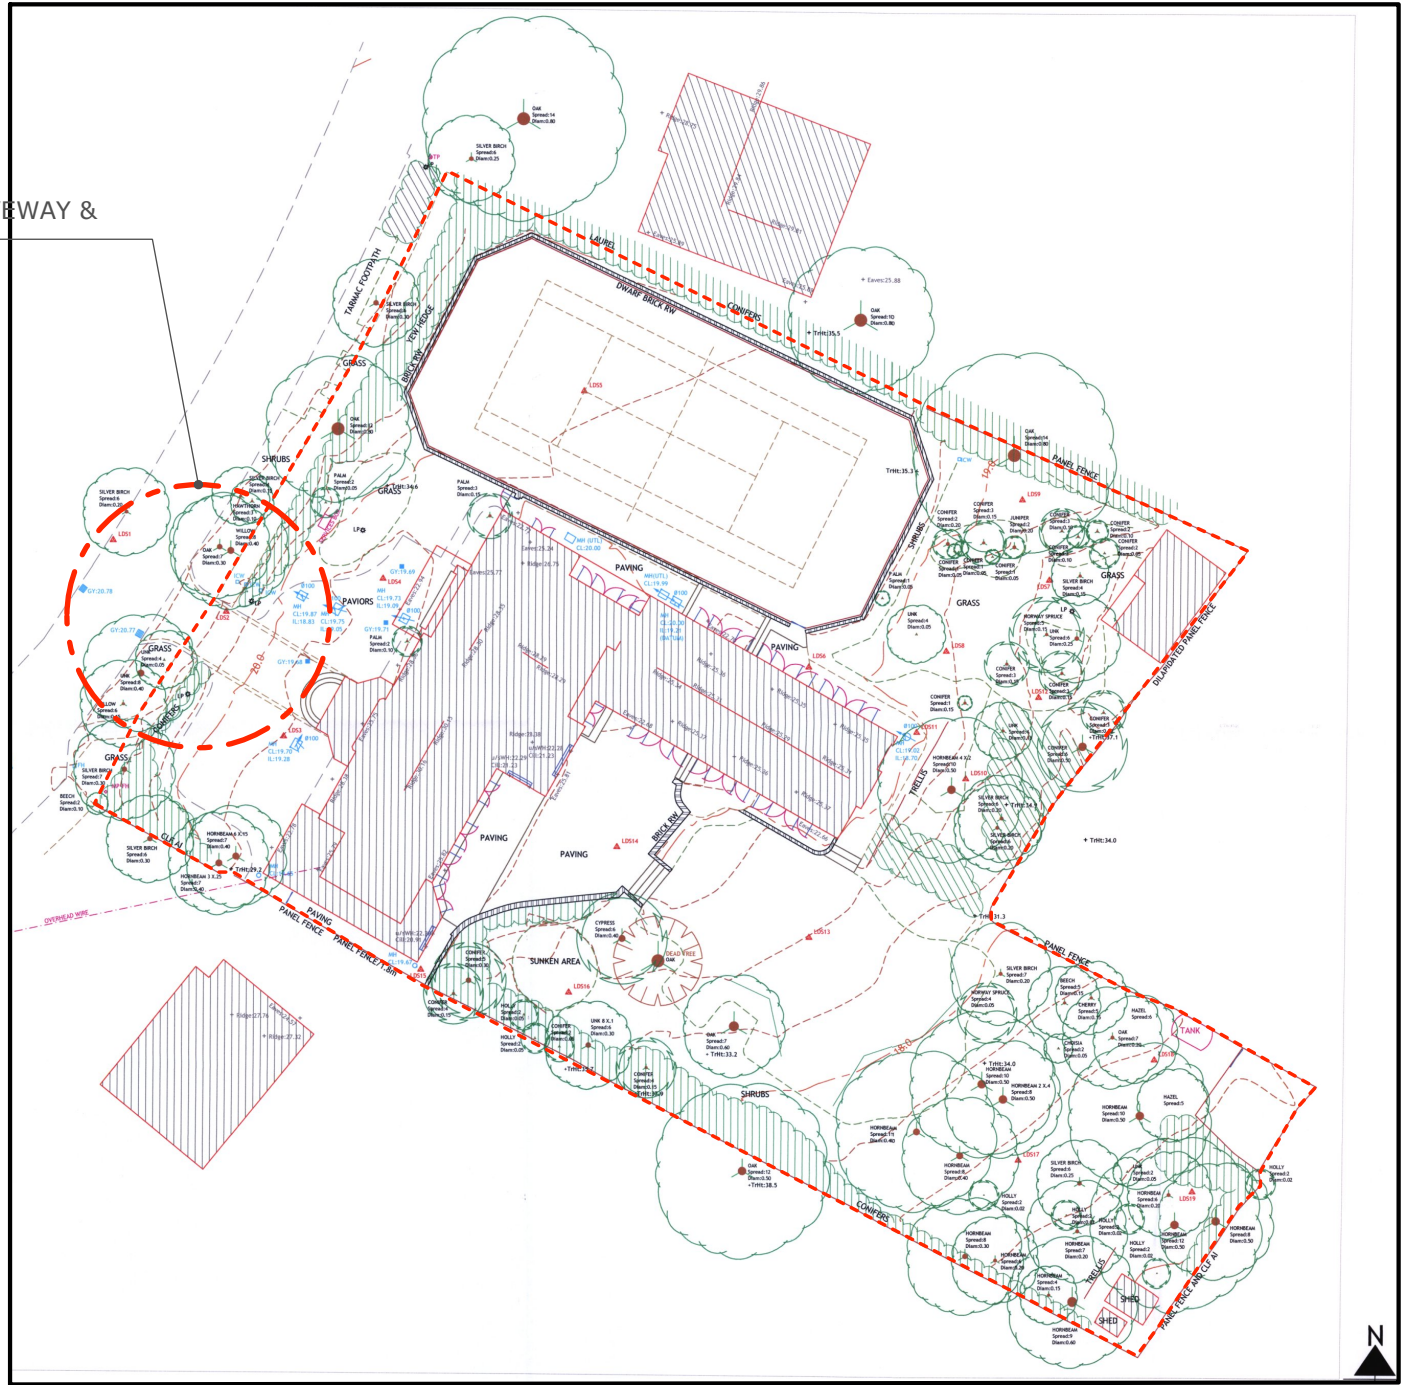

PURE DESIGN

PROPOSED ERECTION OF DRIVEWAY GATES

EXISTING SITE PLAN 1.500

