


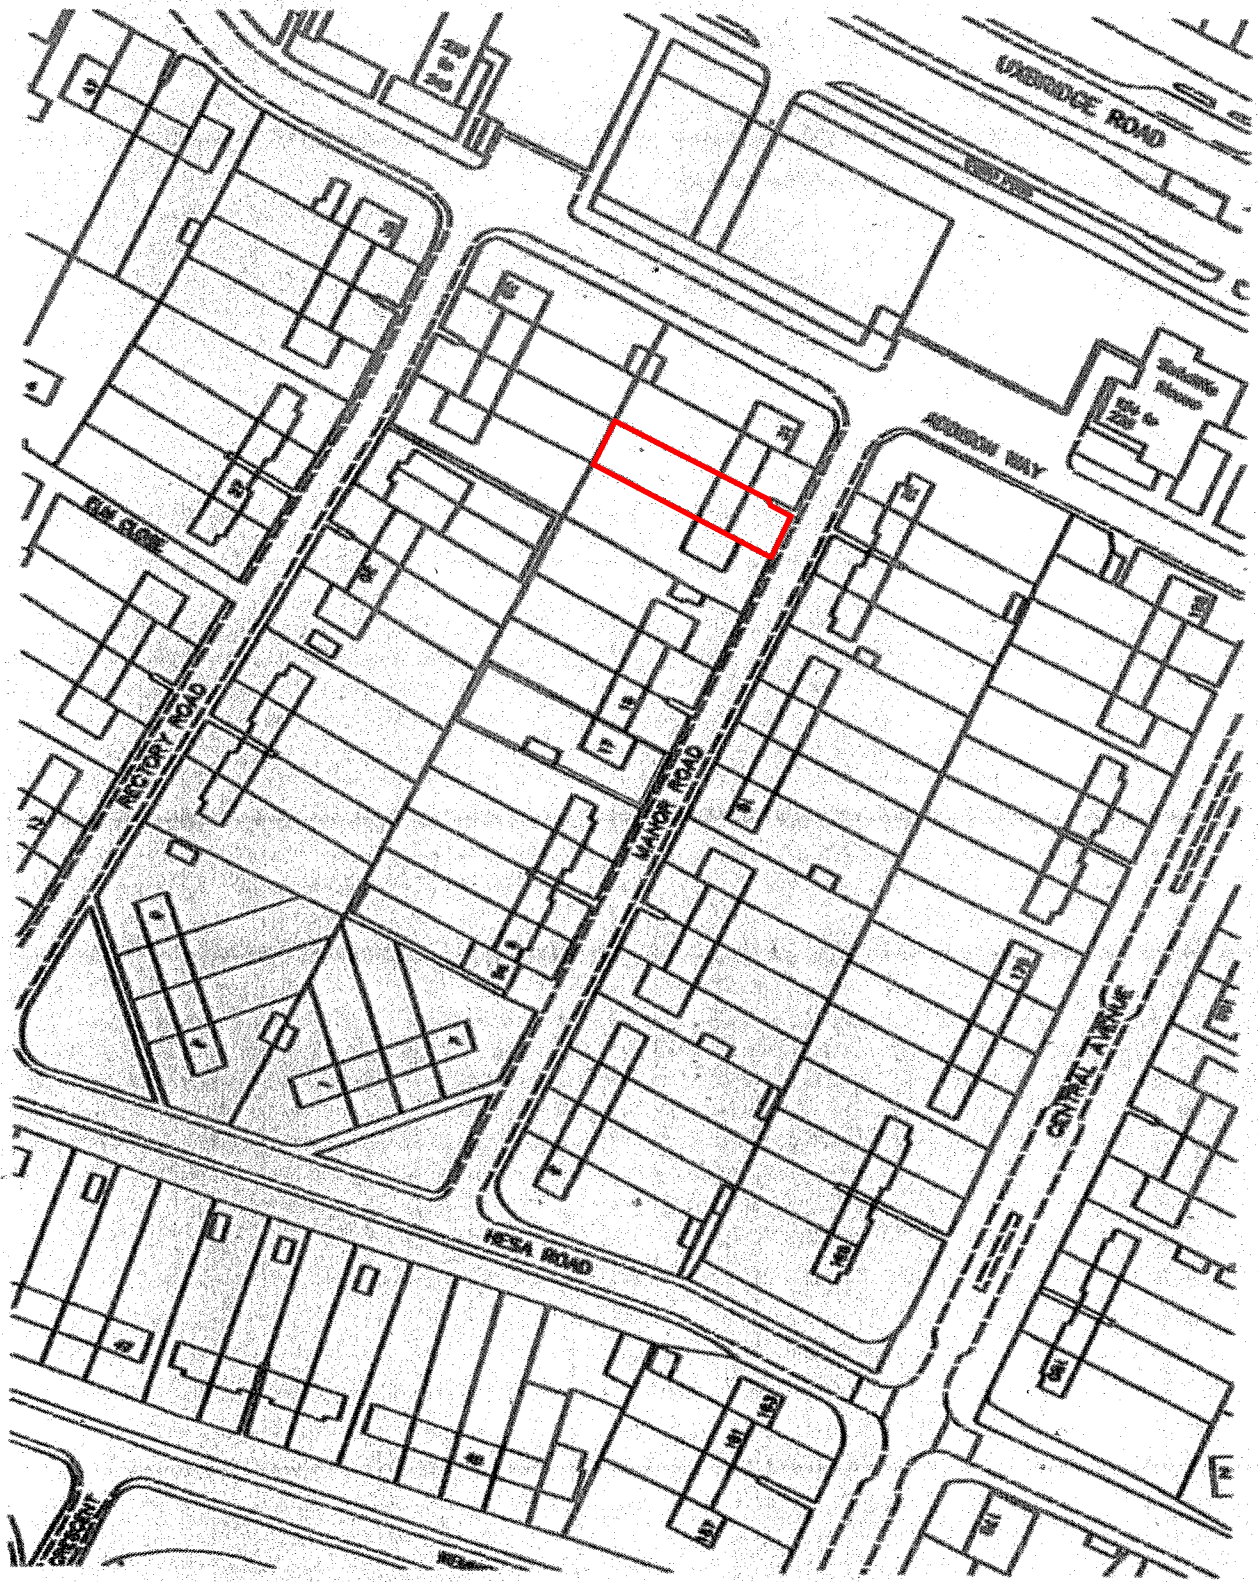

SITE LOCATION PLAN
SCALE 1:1250
27 MANOR ROAD
HAYES

