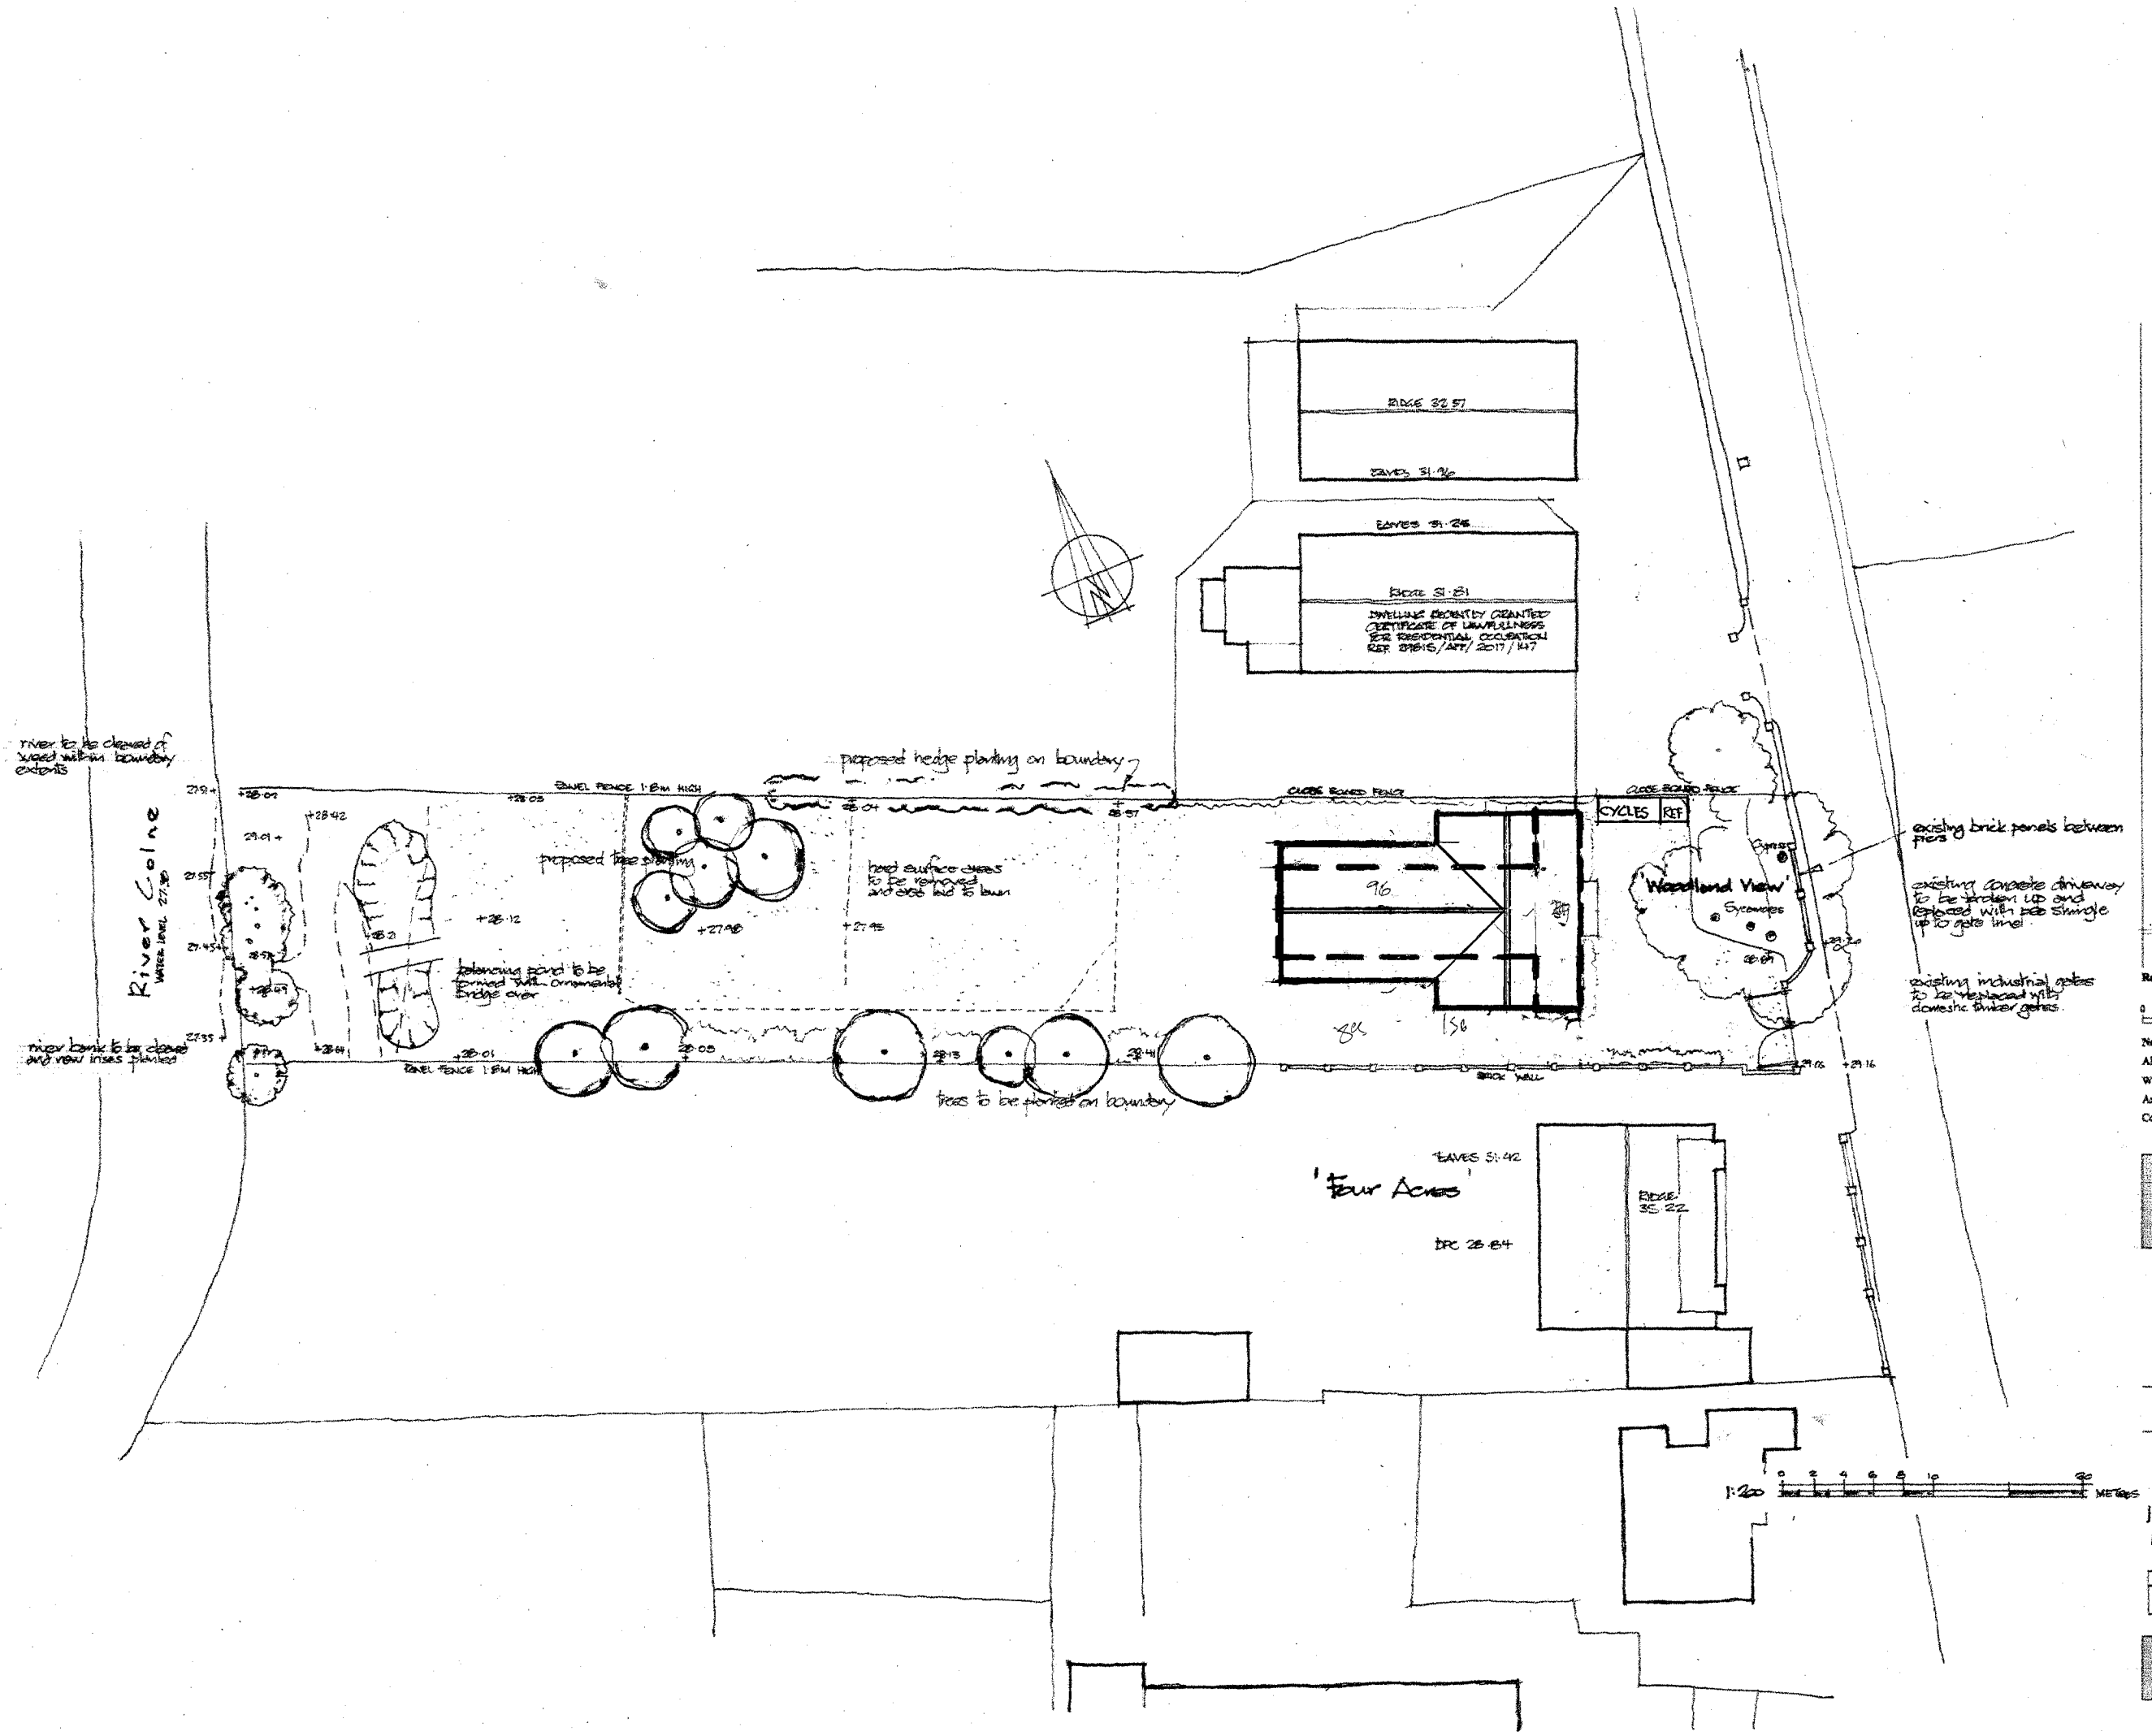

scale 1:400

B	BUILDING AS EXISTING	4 OCT 18
A	SCHEME RE DESIGNED	1 MAY 18

Revisions — Date

METRES 0 1 2 3 4 — SCALE 1:100

METRES 0 1 — SCALE 1:50

Notes

All dimensions to be checked on site prior to commencement

Written dimensions to be taken in preference over scaled

Any discrepancies to be referred for decision

Copyright reserved

Title: SITE LANDSCAPING

Job: WOODLAND VIEW
OLD MILL LANE
COWLEY UB8 2JH

Client: Mr & Mrs S. Buck

Scale: 1:200

Date: Dec 2017

JEFFREY POWELL ASSOCIATES
CIAT
Robert Mews . High Street
Wendover . HP22 6D
01296 622000
www.jeffreypowell.co.u

Drg. No. 2017/1071/S

Rev. B