
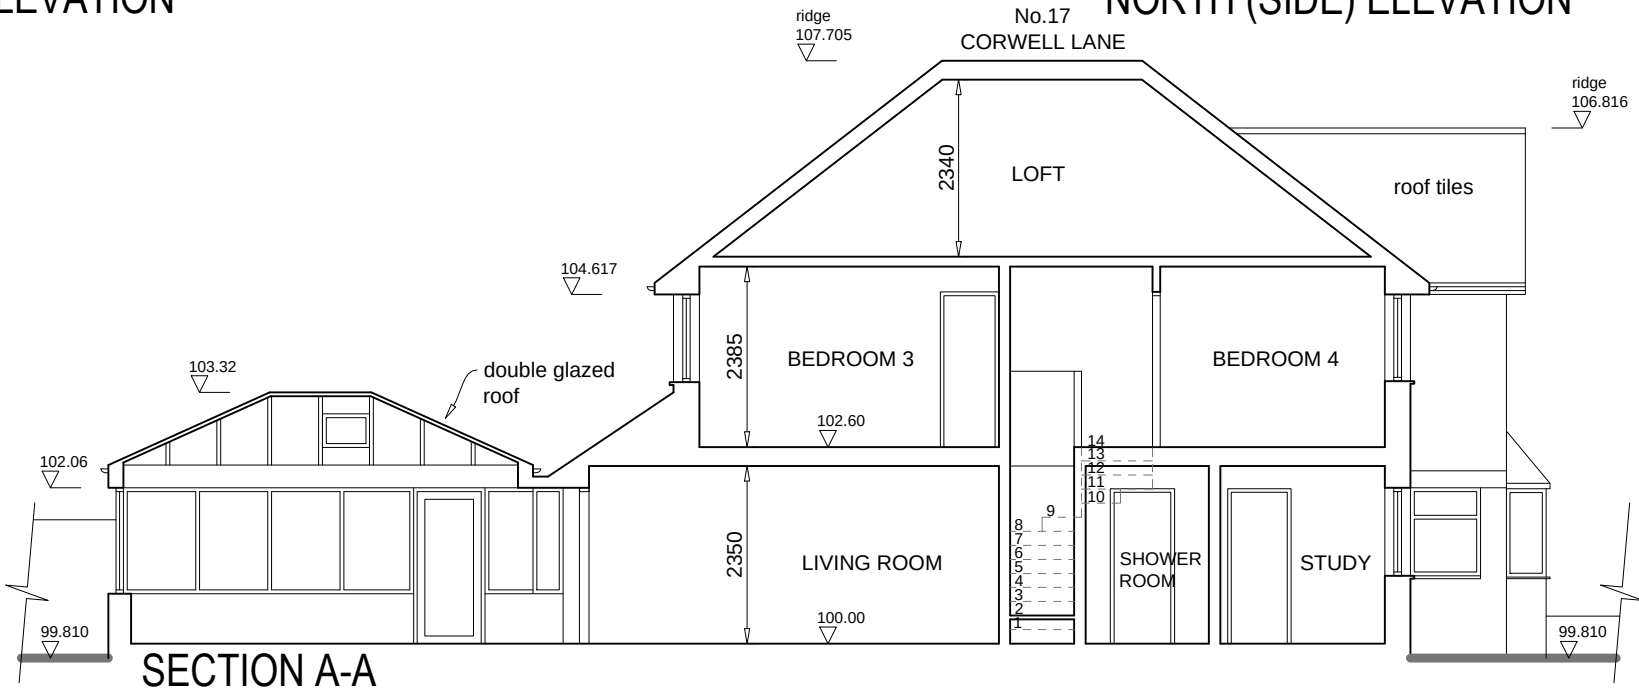
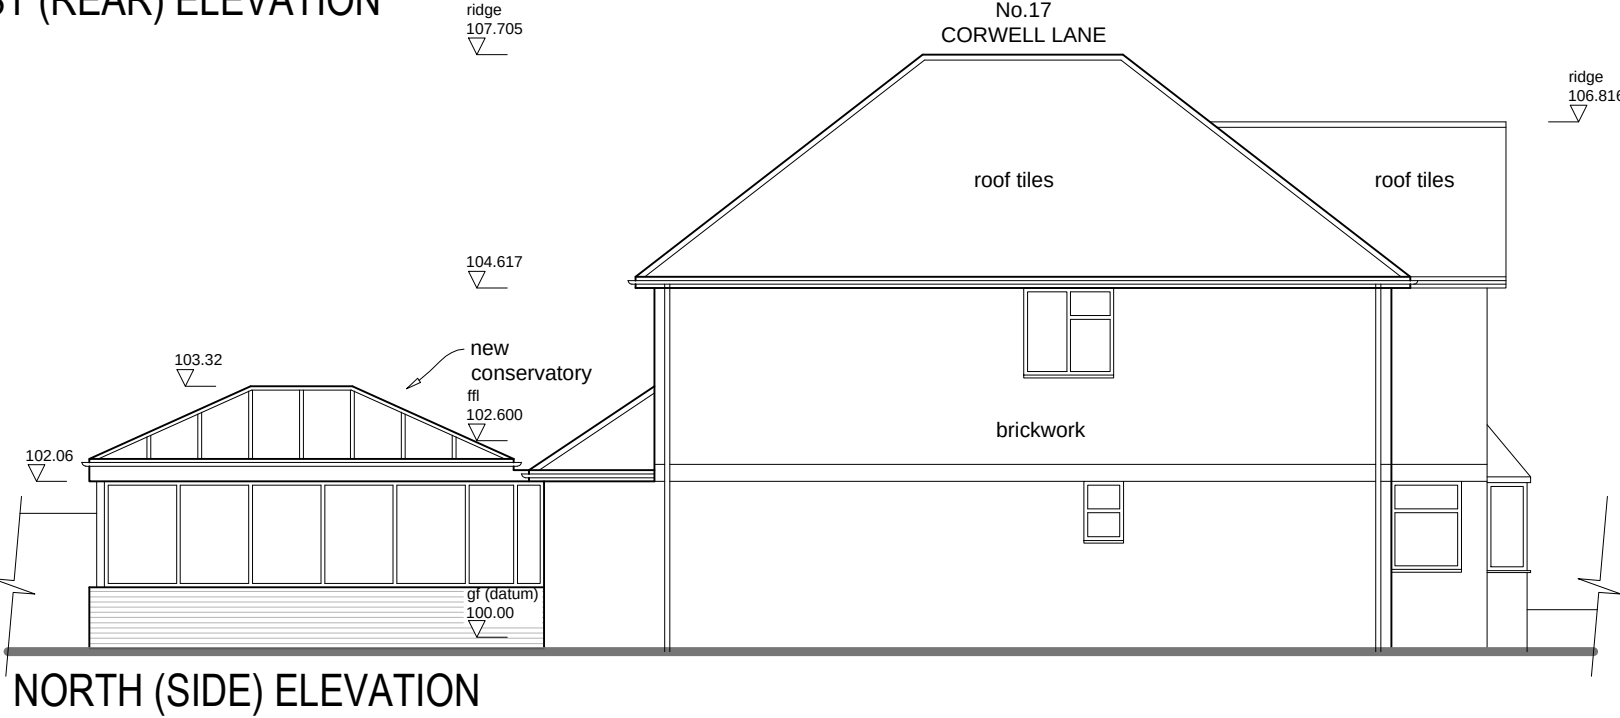
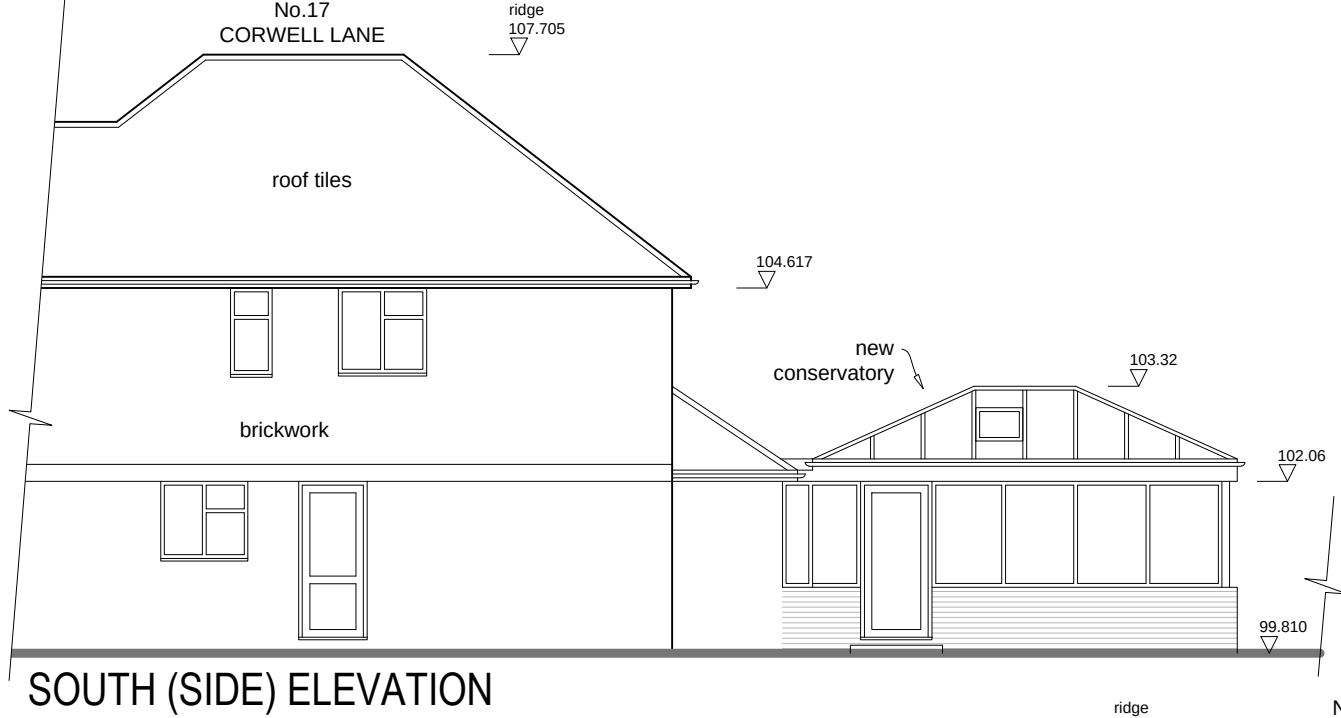
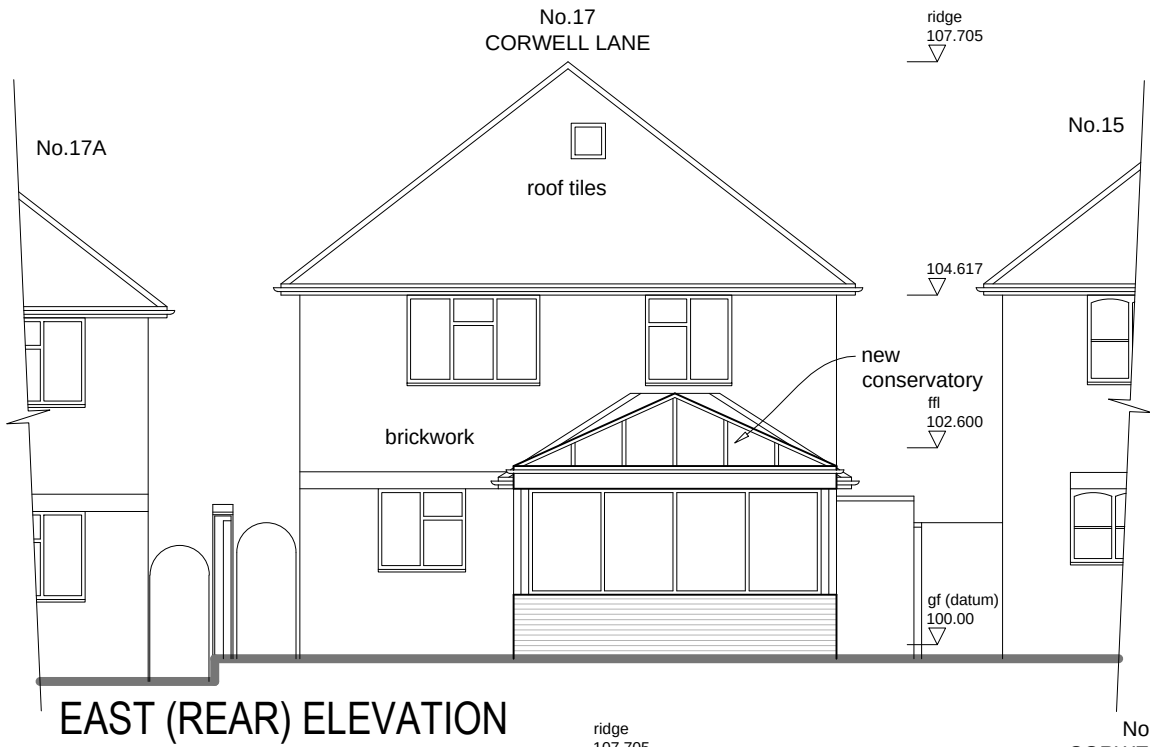
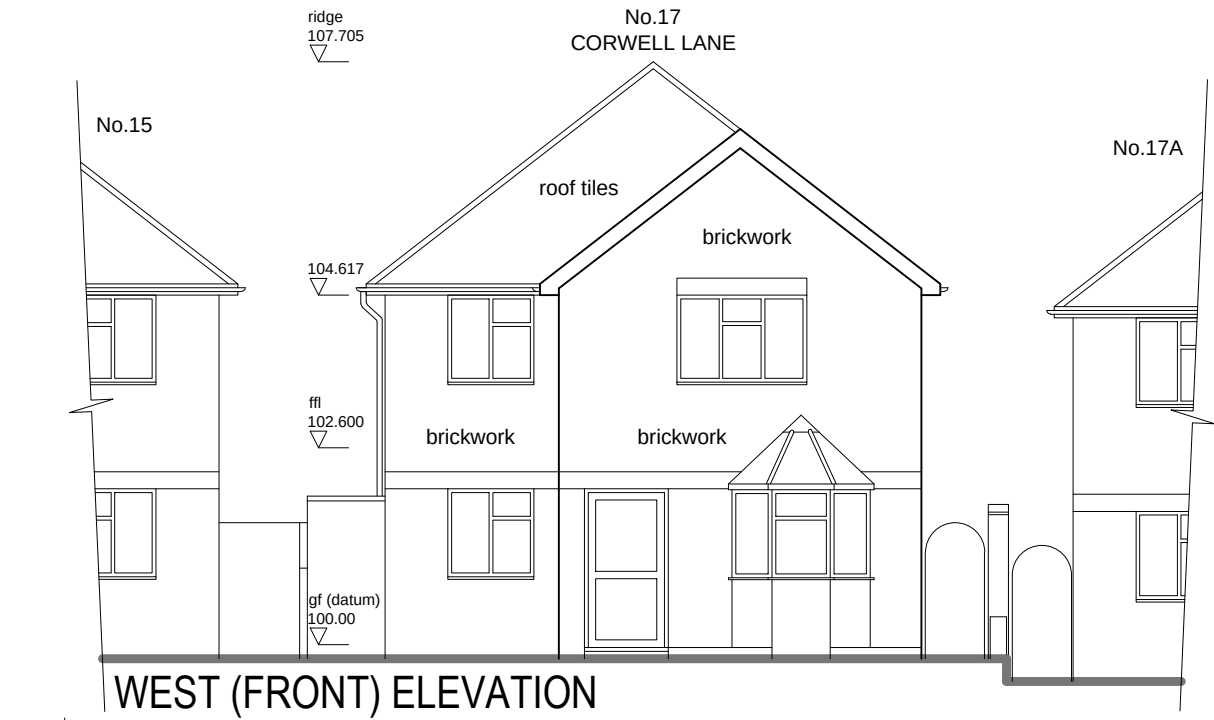


This drawing is the copyright of Get Planning & Architecture Ltd. and may not be reproduced without permission. Dimensions must not be scaled (except for planning purposes) and must be checked prior to construction and manufacture.

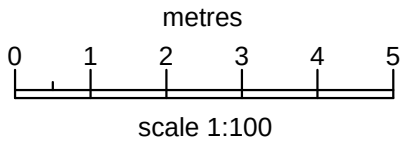

-	draft removed		TC	MD	13/06/17
-	drawn			CK	18/05/17
rev	details	check	AM	CAD	date

revisions:

project:	Get Planning & Architecture 7 Tudor Court, Brighton Road Sutton, Surrey SM2 5AE tel. 0208 770 3962 www.get-planning.co.uk email: info@get-planning.co.uk				
site:					
drawing:					
scale:	1:100 @ A3	date:	18/05/2017	project no:	10049
				drawing no:	07
				rev:	-