


NOTES:
THIS DRAWING IS FOR PLANNING USE ONLY.
STRUCTURE AND BUILDING CONTROL
APPROVAL IS REQUIRED BEFORE
COMMENCEMENT OF ANY BUILDING
WORKS. DO NOT REPRODUCE THIS
DRAWING WITHOUT PERMISSION. THIS
DRAWING IS SUBJECT TO COPYRIGHT.

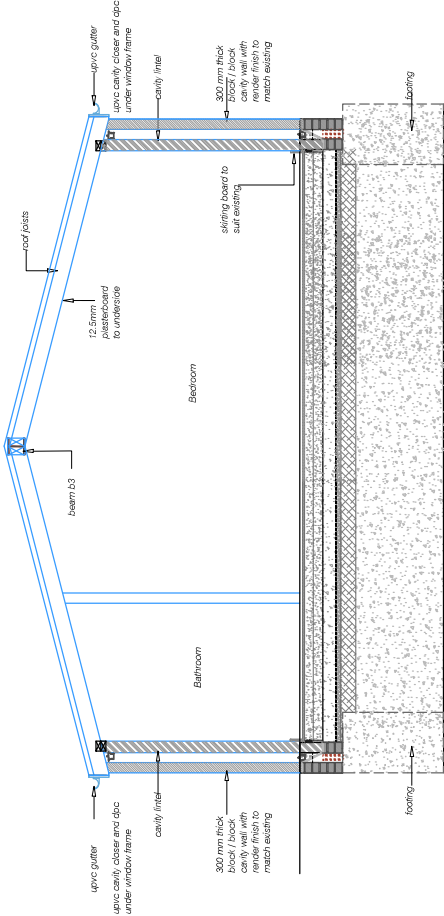

PROPOSED SECTION AA



Issue	Notes	Drawn	Date
Express Plans			
Suite 12, 28 Belmont Road, Uxbridge, UB8 1QS Tel: 07715 455206 Email: info@expressplans.co.uk			
Client Mr&Mrs. Munn 2 Colnedale Road Uxbridge UB8 1PA			
Drawing Title PROPOSED SECTION AA			
Scale 1:50	Date 15/02/22	Checked AZ	Drawn By AZ
Drawing Number D05			Revision