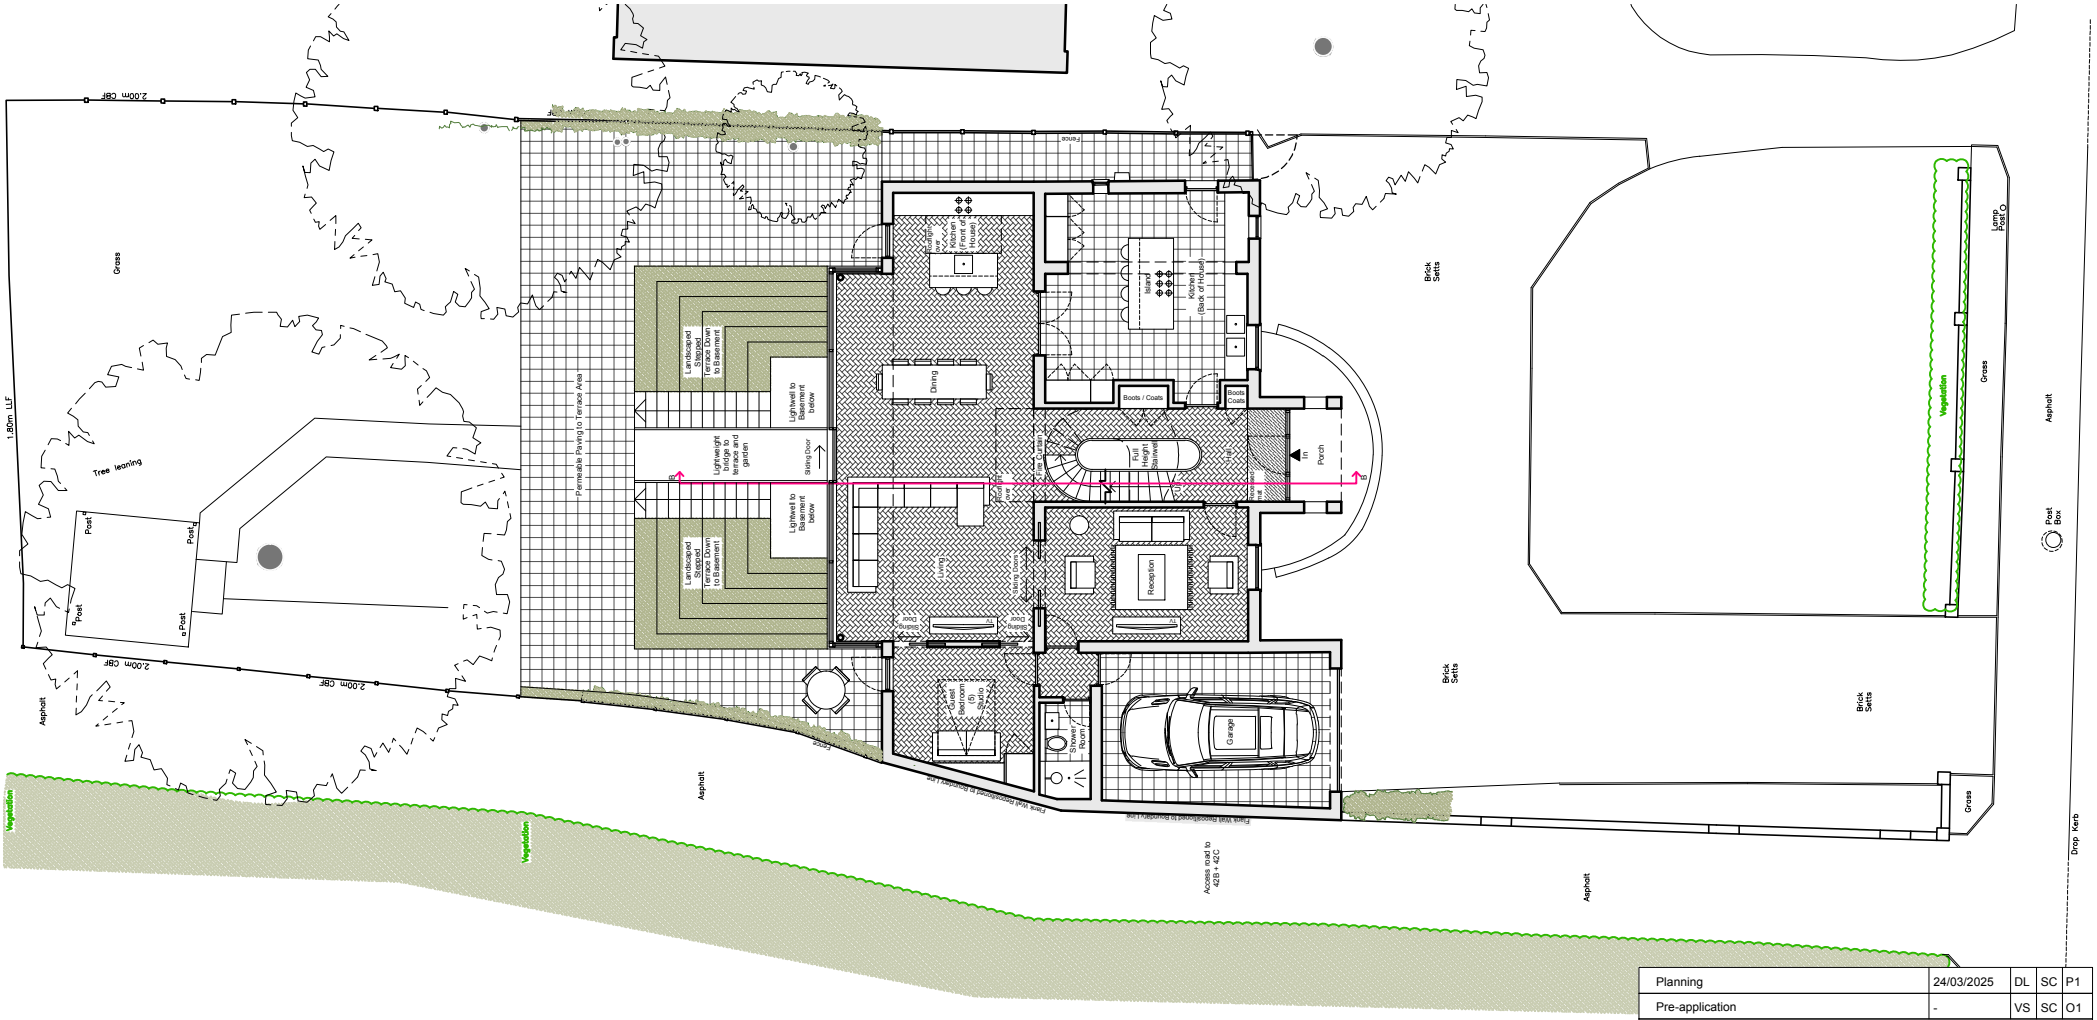

Planning	24/03/2025	DL	SC	P1
Pre-application	-	VS	SC	O1
Amendment	Date	Dn	Ck	Rev

The Douglas Stephen Partnership
17e Clerkenwell Road EC1M 5RD
020 7336 7884
info@dsparchitecture.co.uk
www.dsparchitecture.co.uk

Project
42 The Drive, Northwood

Title
Proposed Site Plan

Status
Planning

Scale
1:200@A4

Drawing No.
TDN 003 (P)

Rev.
P1

Copyright DSPL. Do not scale from this drawing. All dimensions to be verified on site. All discrepancies to be notified to the architect

N E S W

0 5 10 15 20 25m