
All work to comply with
current building regulations
and codes of practice


Do not scale from drawings
all dimensions to be checked
on site before the start of
any work

All Proposed External Materials to Match
Existing External Materials

Any Proposed Windows to Flank wall to be
Obscure Glazed and Non-Opening below
1.7m from FFL

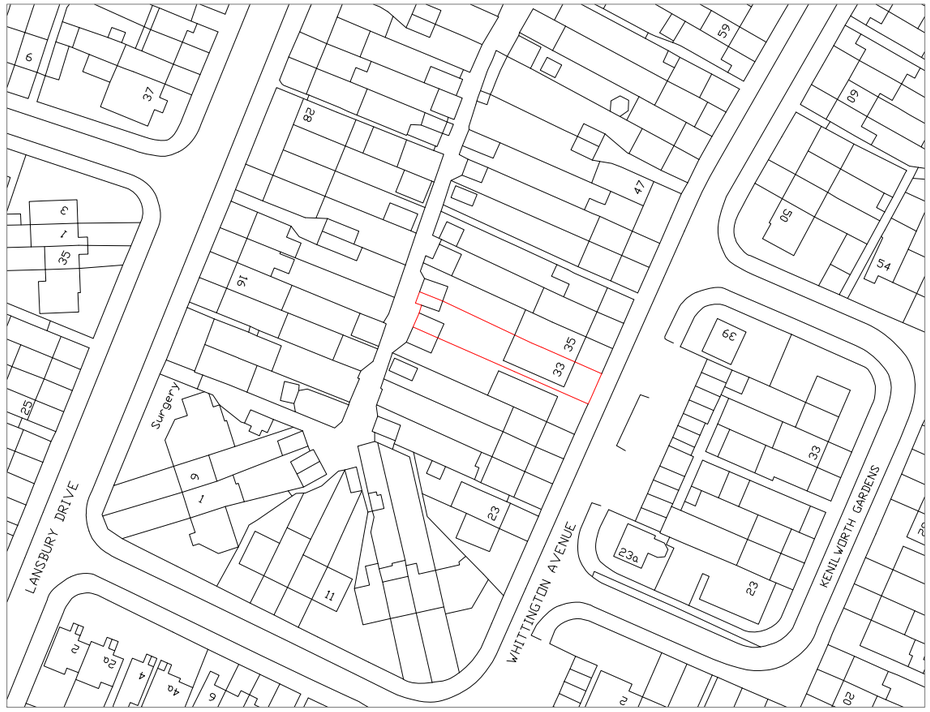

Location Plan Scale 1:1250

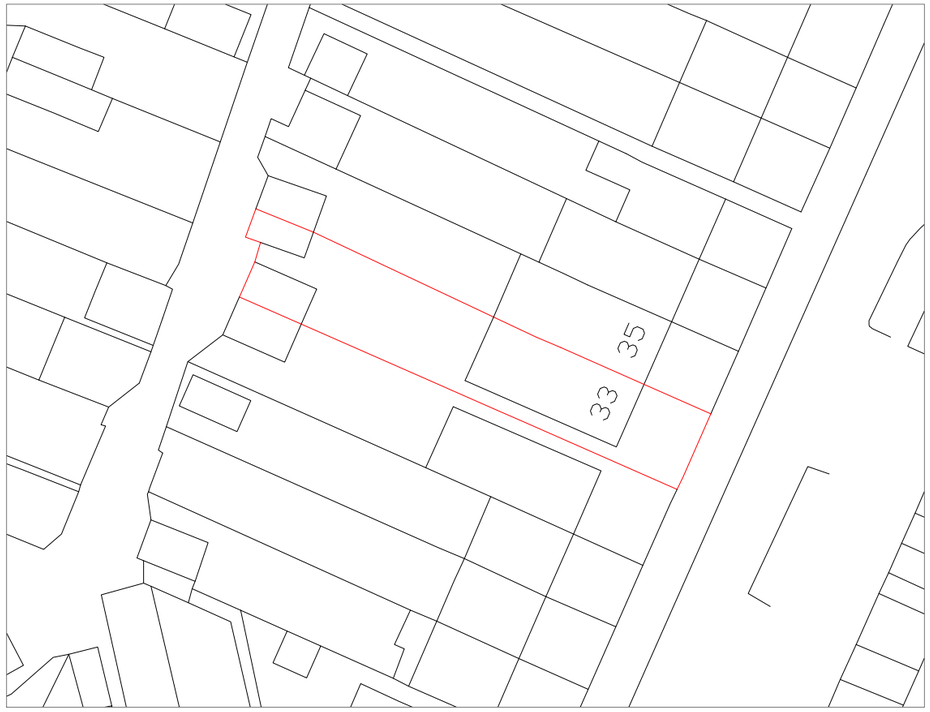

Block Plan Scale 1:500

	Site Address: 33 Whittington Avenue Hayes Middlesex UB4 0AD 1	Drawing Content: Location Plan Block Plan 2	Drawings No: 33whittingtonavenue/2026/07 3 Drawings Scale: 1:1250/500 4	Date Drawn: 3rd November 2026 5 Drawn By: KG 6	Planning Issue 7 Revision: 8