




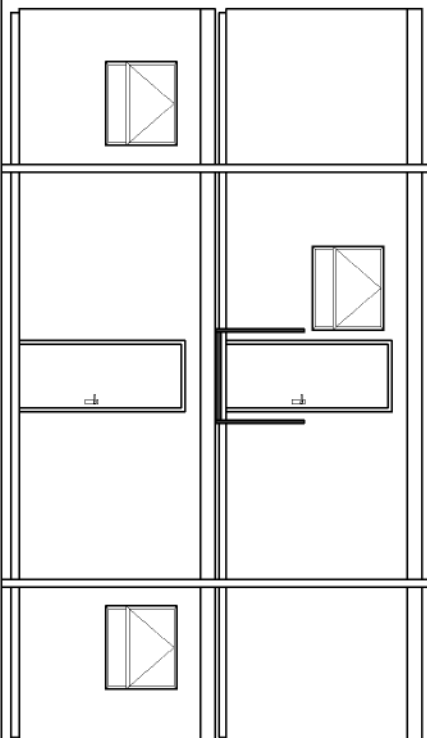


BUILDING B - CANTEEN TOILETS & OFFICES
ELEVATION C-C
SCALE 1:100

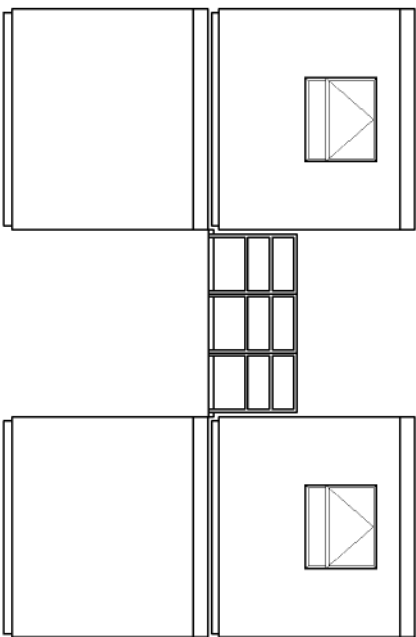


BUILDING B - CANTEEN TOILETS & OFFICES
ELEVATION F-F
SCALE 1:100

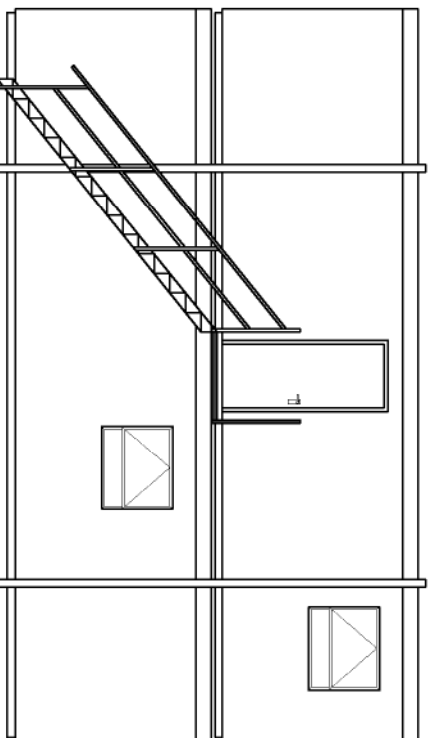


BUILDING B - CANTEEN TOILETS & OFFICES
ELEVATION B-B
SCALE 1:100

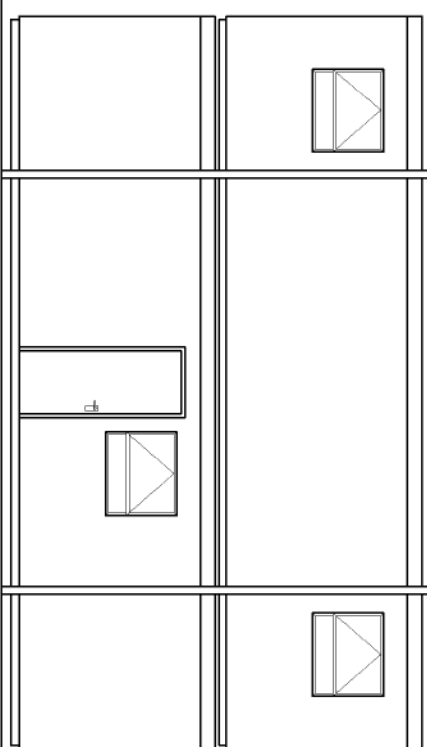


BUILDING B - CANTEEN TOILETS & OFFICES
ELEVATION A-A
SCALE 1:100

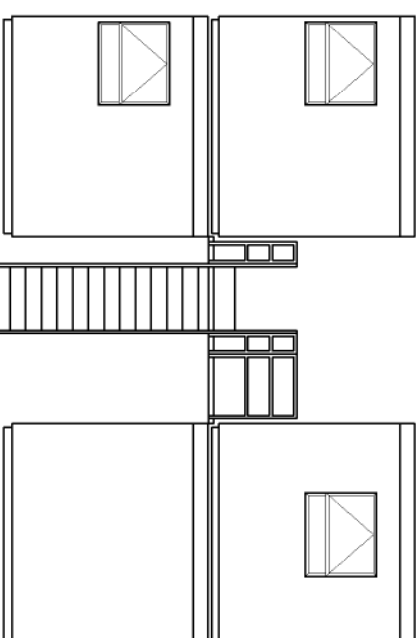


BUILDING B - CANTEEN TOILETS & OFFICES
ELEVATION E-E
SCALE 1:100

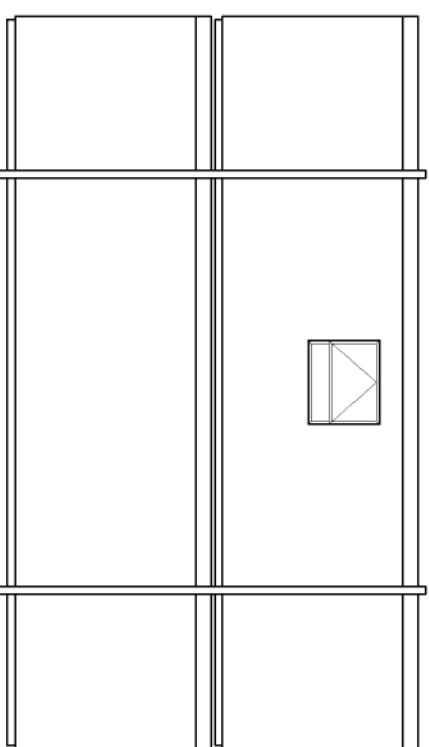


BUILDING B - CANTEEN TOILETS & OFFICES
ELEVATION D-D
SCALE 1:100

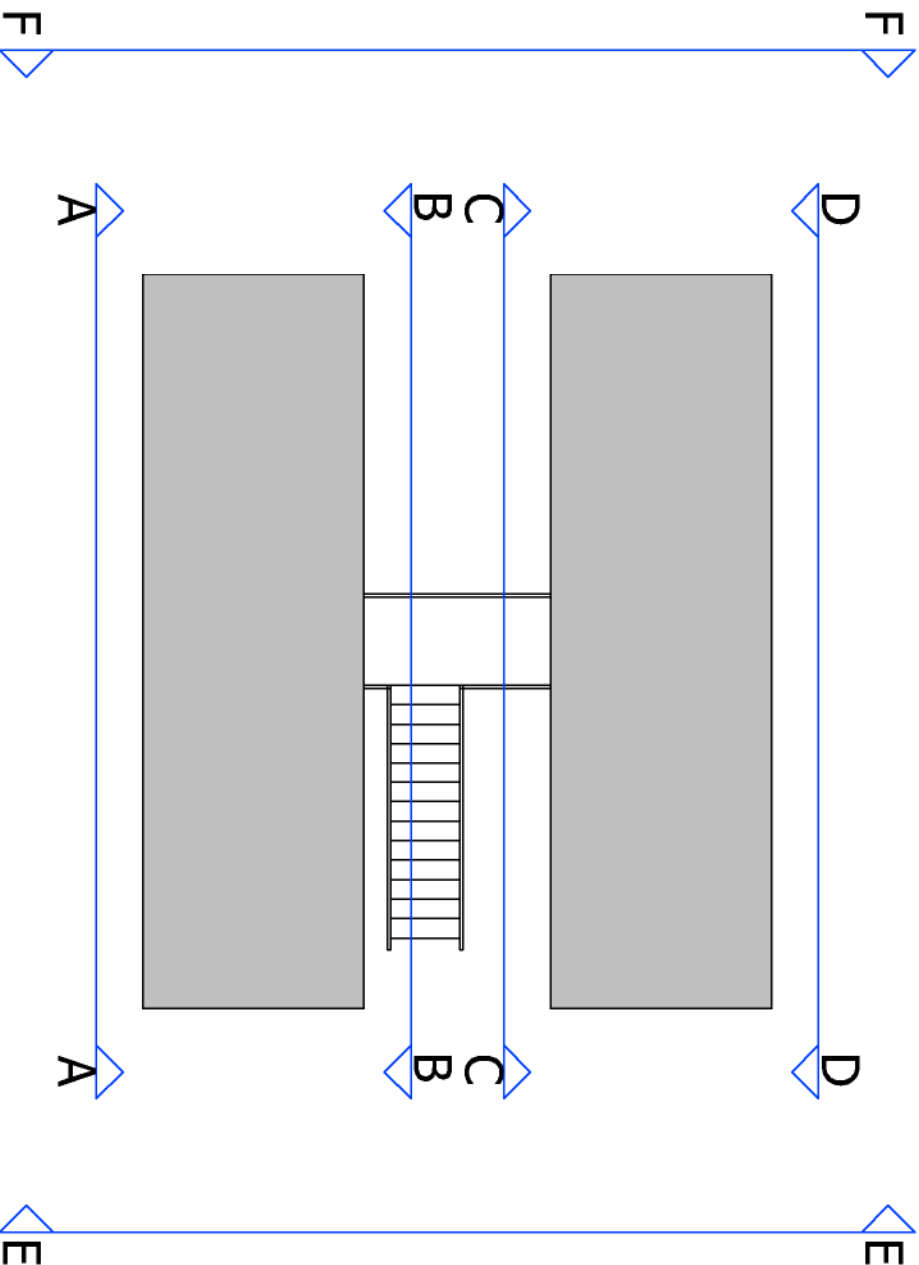


BUILDING B - CANTEEN TOILETS & OFFICES
ELEVATION ORIENTATION

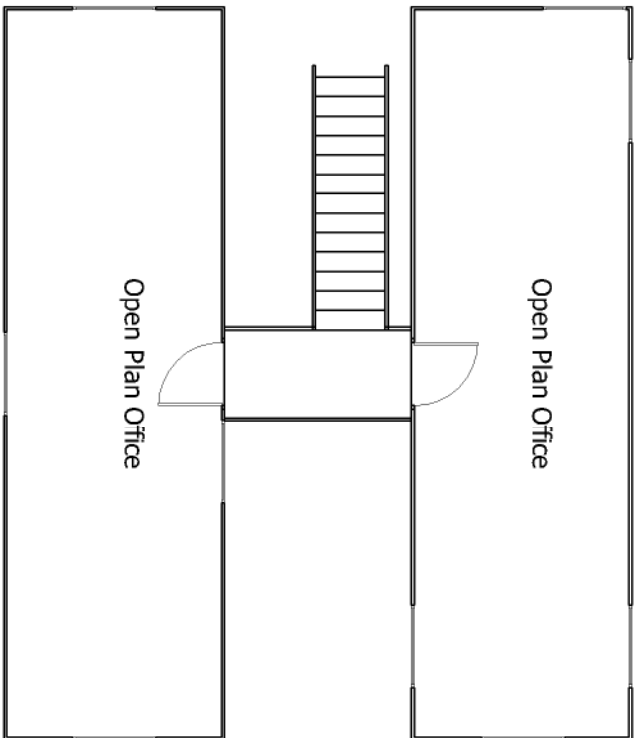

BUILDING B - CANTEEN TOILETS & OFFICES
FIRST FLOOR
SCALE 1:100
AREA - 56m²

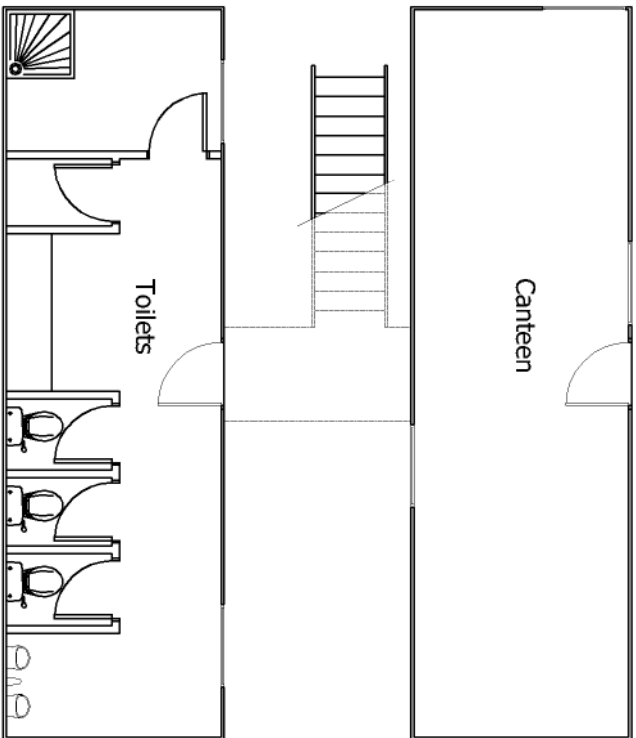

BUILDING B - CANTEEN TOILETS & OFFICES
GROUND FLOOR
SCALE 1:100
AREA - 56m²

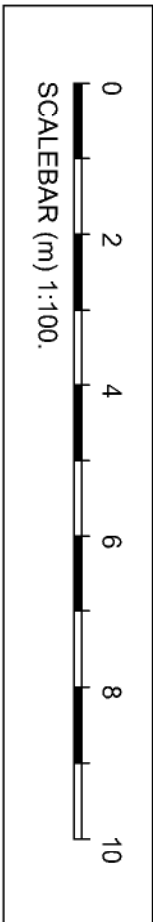

REVISIONS			
		HAWKINS EADES ASSOCIATES	
		ARCHITECTURAL	
		PLANNING & DESIGN CONSULTANTS	
		100 High Street Great Missenden Bucks HP16 0BE	
		Tel: (01494) 891555/891686	
		Fax: (01494) 891222	
		e-trial@mail@hawkinsades.co.uk	
		CLIENT: Fresh Firm Studios	
		PROJECT: Erection of Workshop, Offices and Storage Site of Victory House, 51 & 53 Wallingford Road, Uxbridge UB8 2RZ	
		TITLE: Plans and Elevations	
		Building B – Canteen, toilets and offices	
		DRWG No. A1 4068 PLA 1.01 –	
		DATE: July 17 SCALE: As Shown	
		DRAWN BY: GSE CHECKED:	
		Do not scale from this drawing, use dimensions only.	
		All correspondence must be reported to the Architect.	
		© HAWKINS EADES ASSOCIATES	